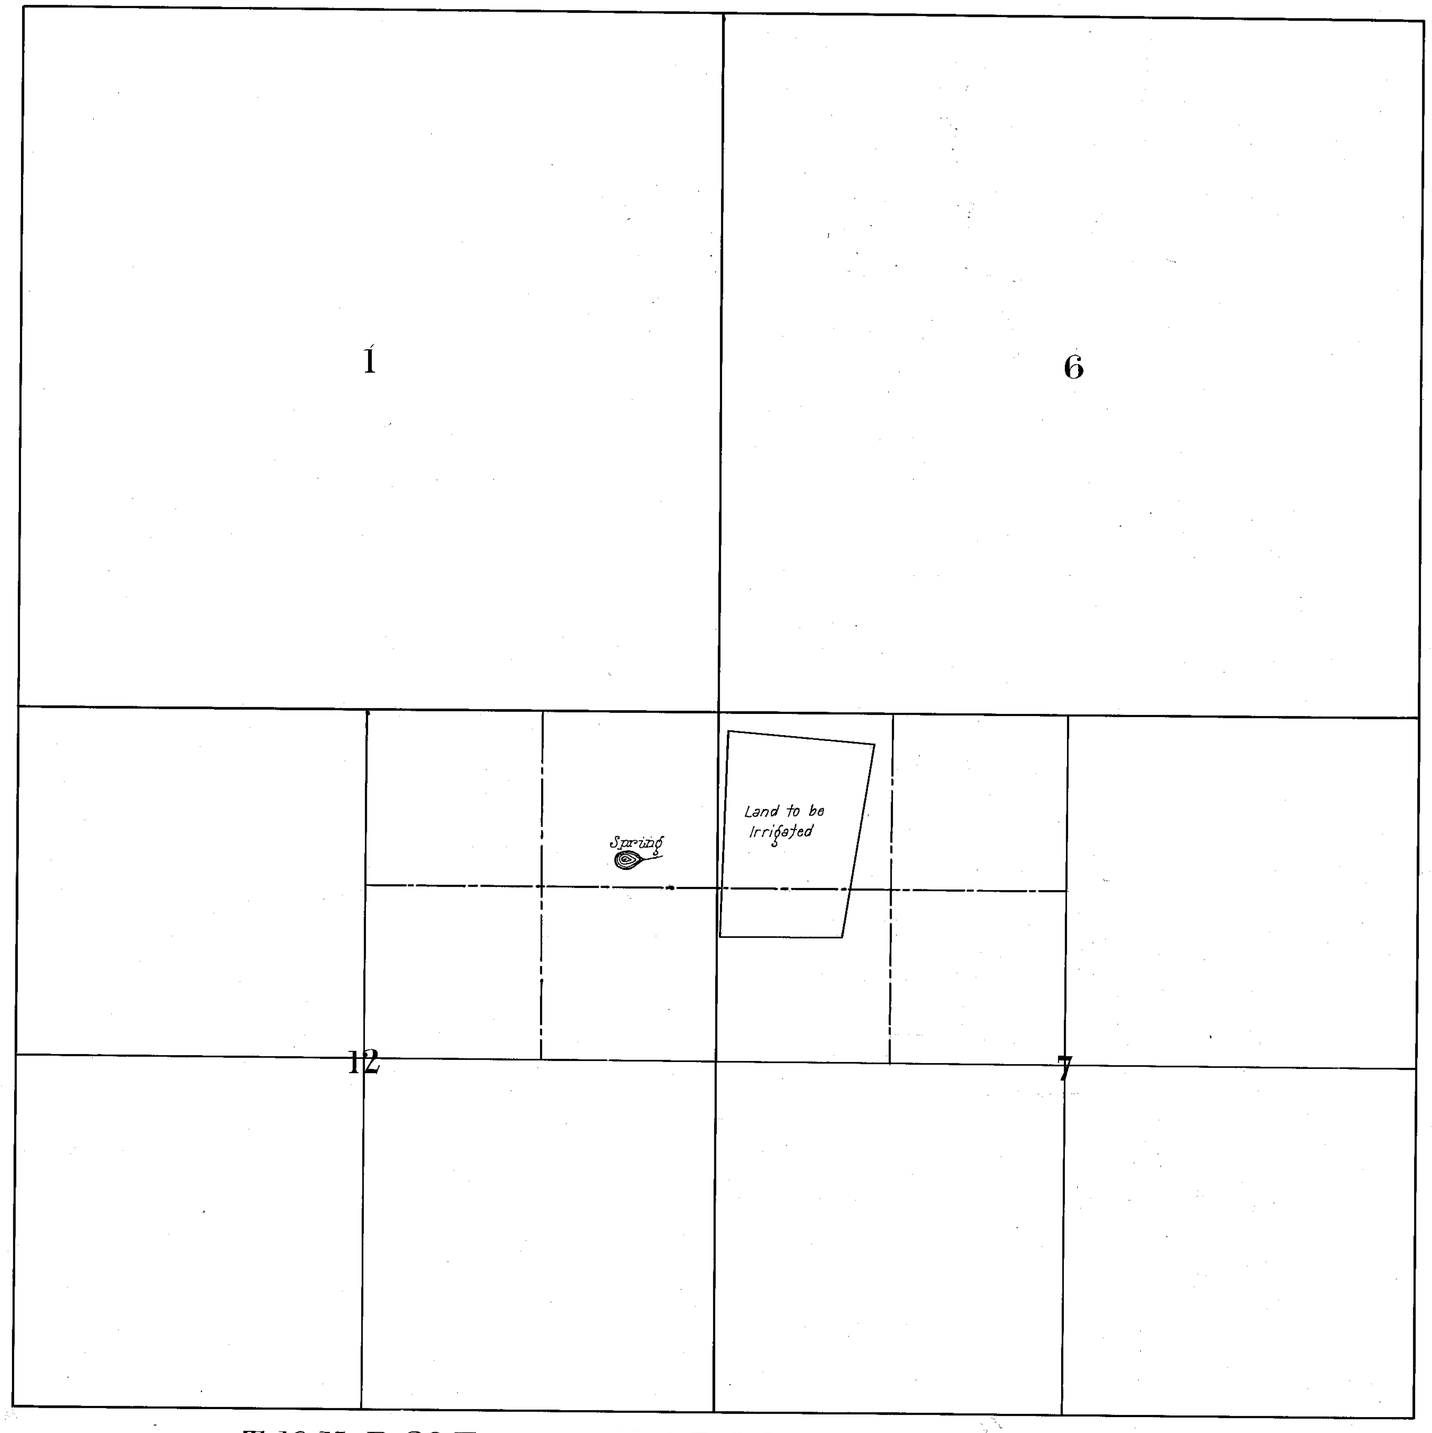

State of Nevada } S.S.
County of Ormsby }

I, H. F. Holley, being first duly sworn, depose and say that the above map is a true and accurate plat of the lands to be irrigated by James M. Leonard as taken from the field notes of a survey made by James M. Leonard, completed on or about May 2, 1921.

That the map was made at the instance of James M. Leonard owner of said lands, and that it truly represents the lands to be irrigated by said James M. Leonard.

H. F. Holley

Subscribed and sworn to before me this 4th day of May 1921.

Lloyd O. Rose
Notary Public, in and for Ormsby County, Nevada.

FILED
May 21, 1921
STATE ENGINEER'S OFFICE

5/21/21

MAP SHOWING
LOCATION OF SPRING
AND LAND TO BE IRRIGATED
UNDER PERMIT NO. 6219
SCALE: 1" = 600 FT.

6219