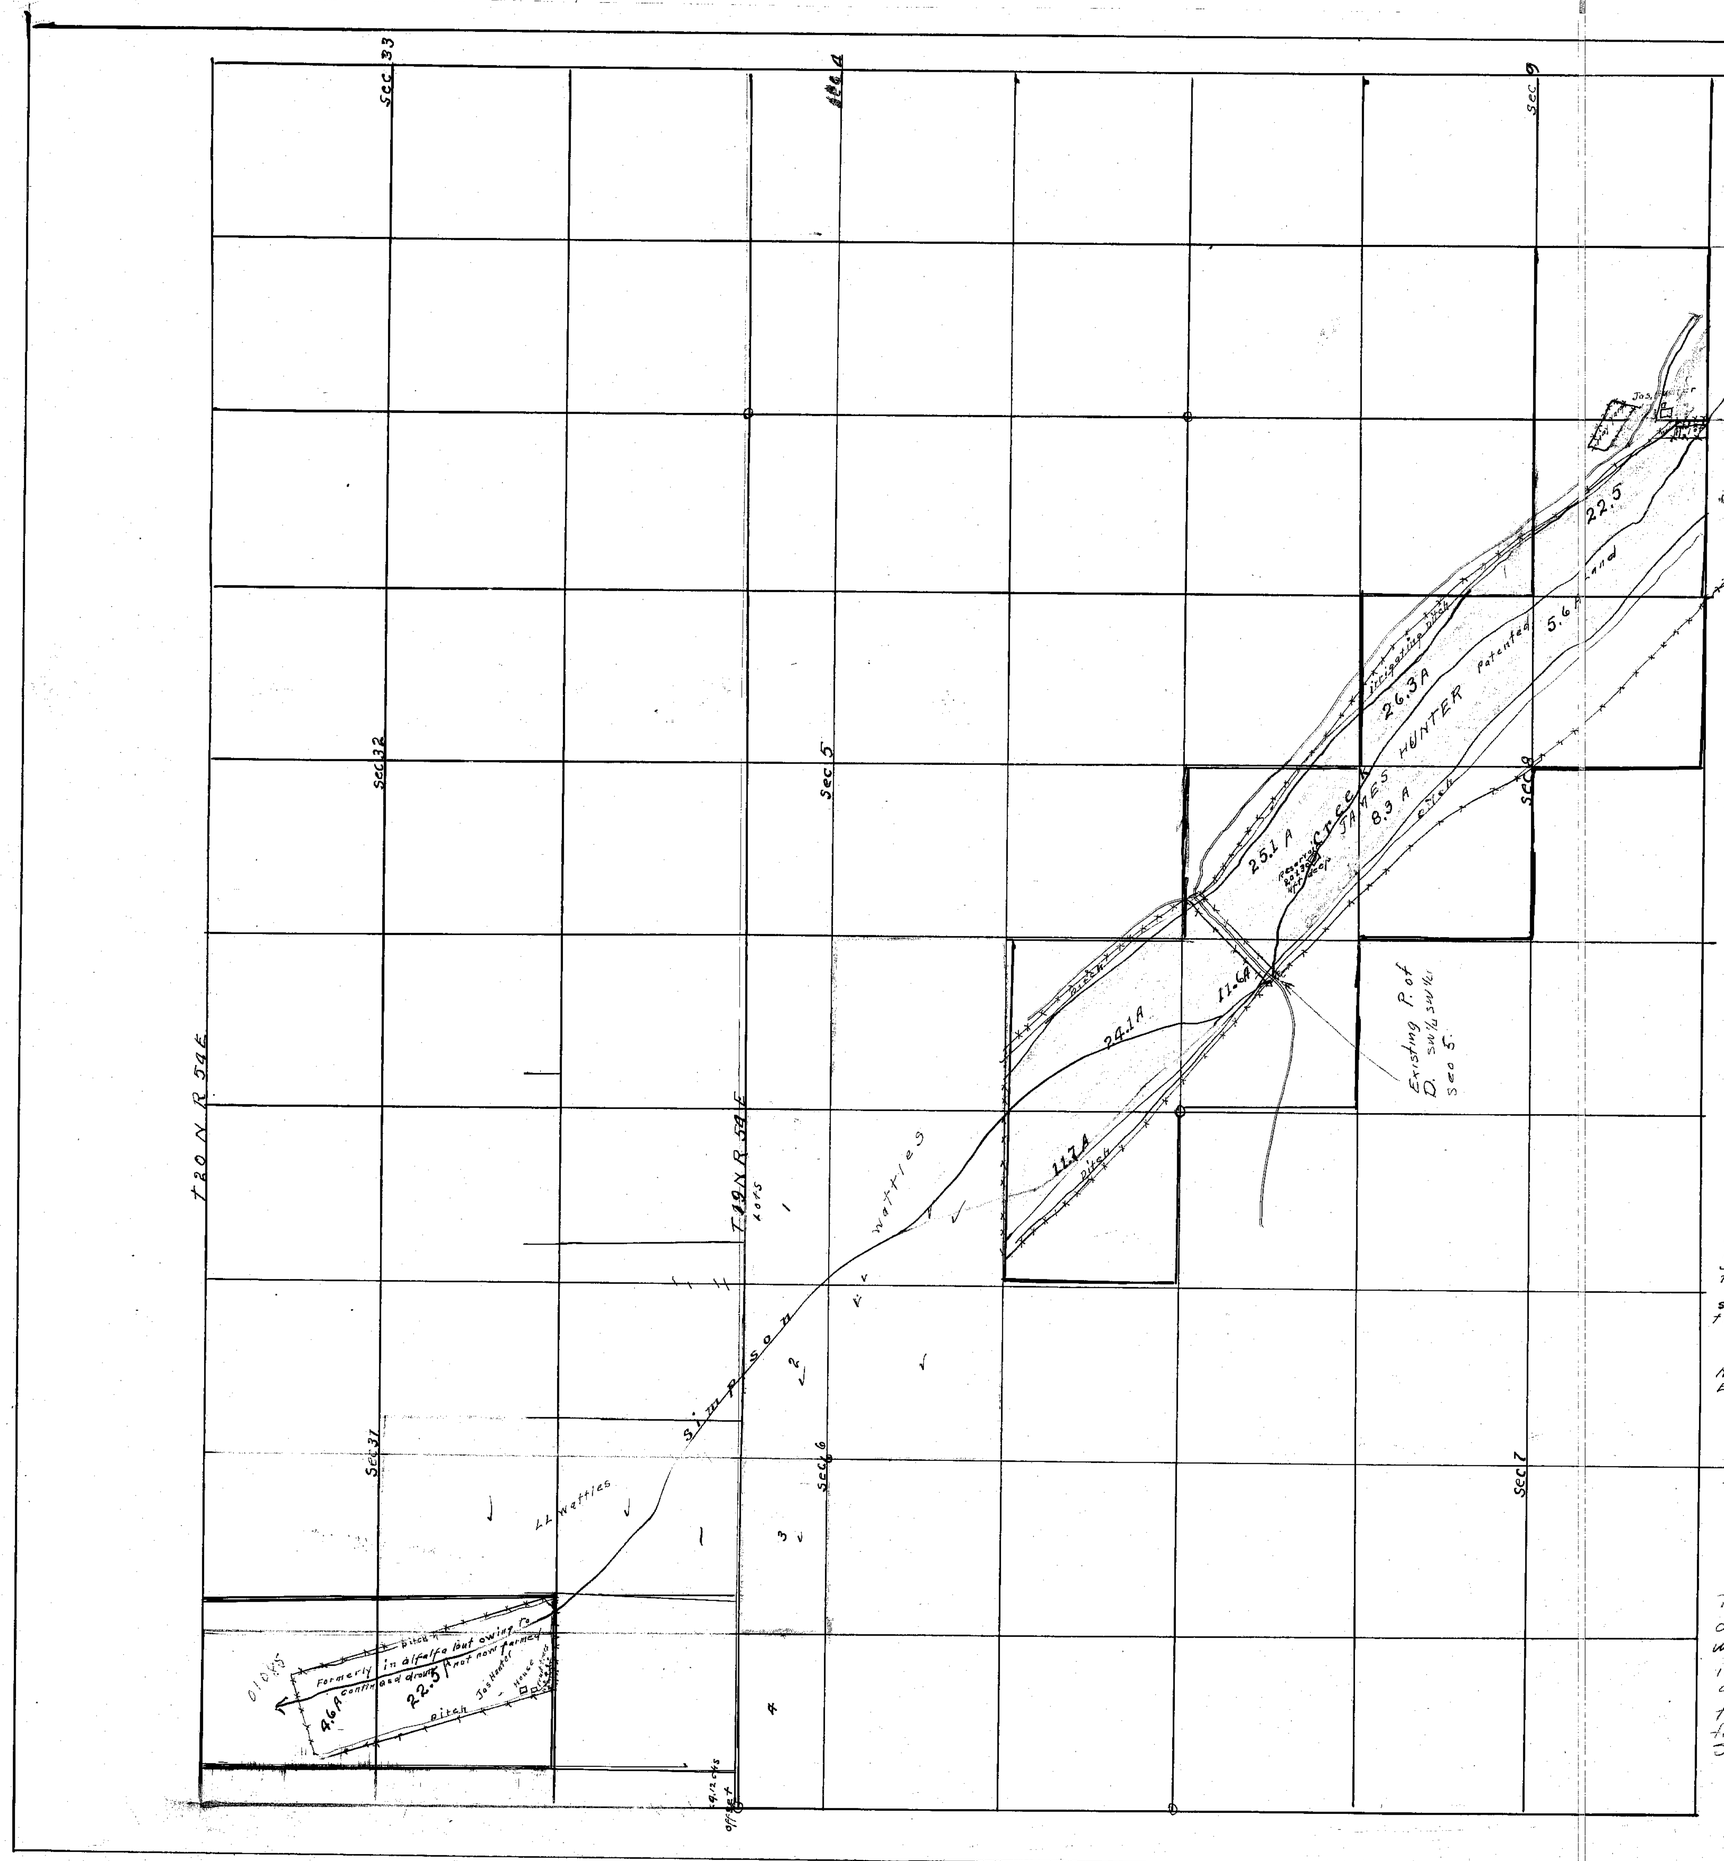

Section	sub Division	Twp	Range	cult acreage	Description Cultivation	date of first cult
9	NW¼ SW	19 N	54 E	see map No 1		
8	NE¼ SE¼	"	"	22.5	Alfalfa	about 1870
"	NW¼ SE¼	"	"	56	"	
"	SW¼ NE¼	"	"	26.3	"	
"	SE¼ NW¼	"	"	8.3	"	"
"	NE¼ NW¼	"	"	25.1	"	
"	N½ NW¼	"	"	11.6	"	
5	SW¼ SW¼	"	"	24.1	"	
6	SE¼ SE¼	"	"	11.7	"	"
31	NW¼ SW¼	20 N	54	22.5	Wattles	
"	SW¼ NW¼	"	"	4.6	Wattles & Reservoir	"

M. A. P. No 2.
OF THE IRRIGATED LANDS OWNED BY JAMES HUNTER, OF EUREKA COUNTY, NEV.

State of Nevada } SS
County of Eureka }

I, Clarence Johnson being first duly sworn deposes and say that the above map is a true and accurate plat of the lands irrigated by James Hunter as taken from the field notes of a survey made by me, competed on the 8th day of May 1925. That the map and survey were made at the instance of James Hunter owner of said lands and that it represents the irrigated lands of said James Hunter

Clarence Johnson
surveyor

subscribed and sworn to before me this 27 day of May 1925

Ralph Eastman

Notary Public in and for Eureka County Nevada.

scale 1 inch equals 600 ft

This map has been in office since July 1925 with no instructions. Presuming it was submitted to accompany application No 6225 it has been filed under such as of Aug 12, 1931. for whatever value it has. Filed. Sheet 1 is missing.

FILED
August 12, 1931
STATE ENGINEER'S OFFICE

6225

SECTION	SUB-DIVISION	TOWNSHIP	RANGE	CULTIVATED ACREAGE	DESCRIPTION OF CULTURE	DATE 1st FIRST CULTURE
9	S.W.; S.W.	19 N	54 E.	14.0		
"	S.E.; S.W.	"	"	11.5		
16	N.E.; N.W.	"	"	8.		
"	S.E.; N.W.	"	"	9.5	Meadow	
"	S.W.; N.E.	"	"	1.9	"	
"	N.W.; S.E.	"	"	11.5	Grain	
"	S.W.; S.E.	"	"	10.0	"	
"	S.E.; S.E.	"	"	6.5		

SIZE AND GRADES OF DIVERSION CHANNEL

Cross section and grade of diversion channels is variable to an extent which prohibits showing arerage sections and grades.

The bottom width varies from 6" to 1' the top width from 1' to 3', the depth from 6" to 2' and the grade from 2' to 150' in 1000.'

Note: No discharge measurements have ever been made, however it is estimated that a maximum discharge of 1.0 + second feet can be delivered to land.

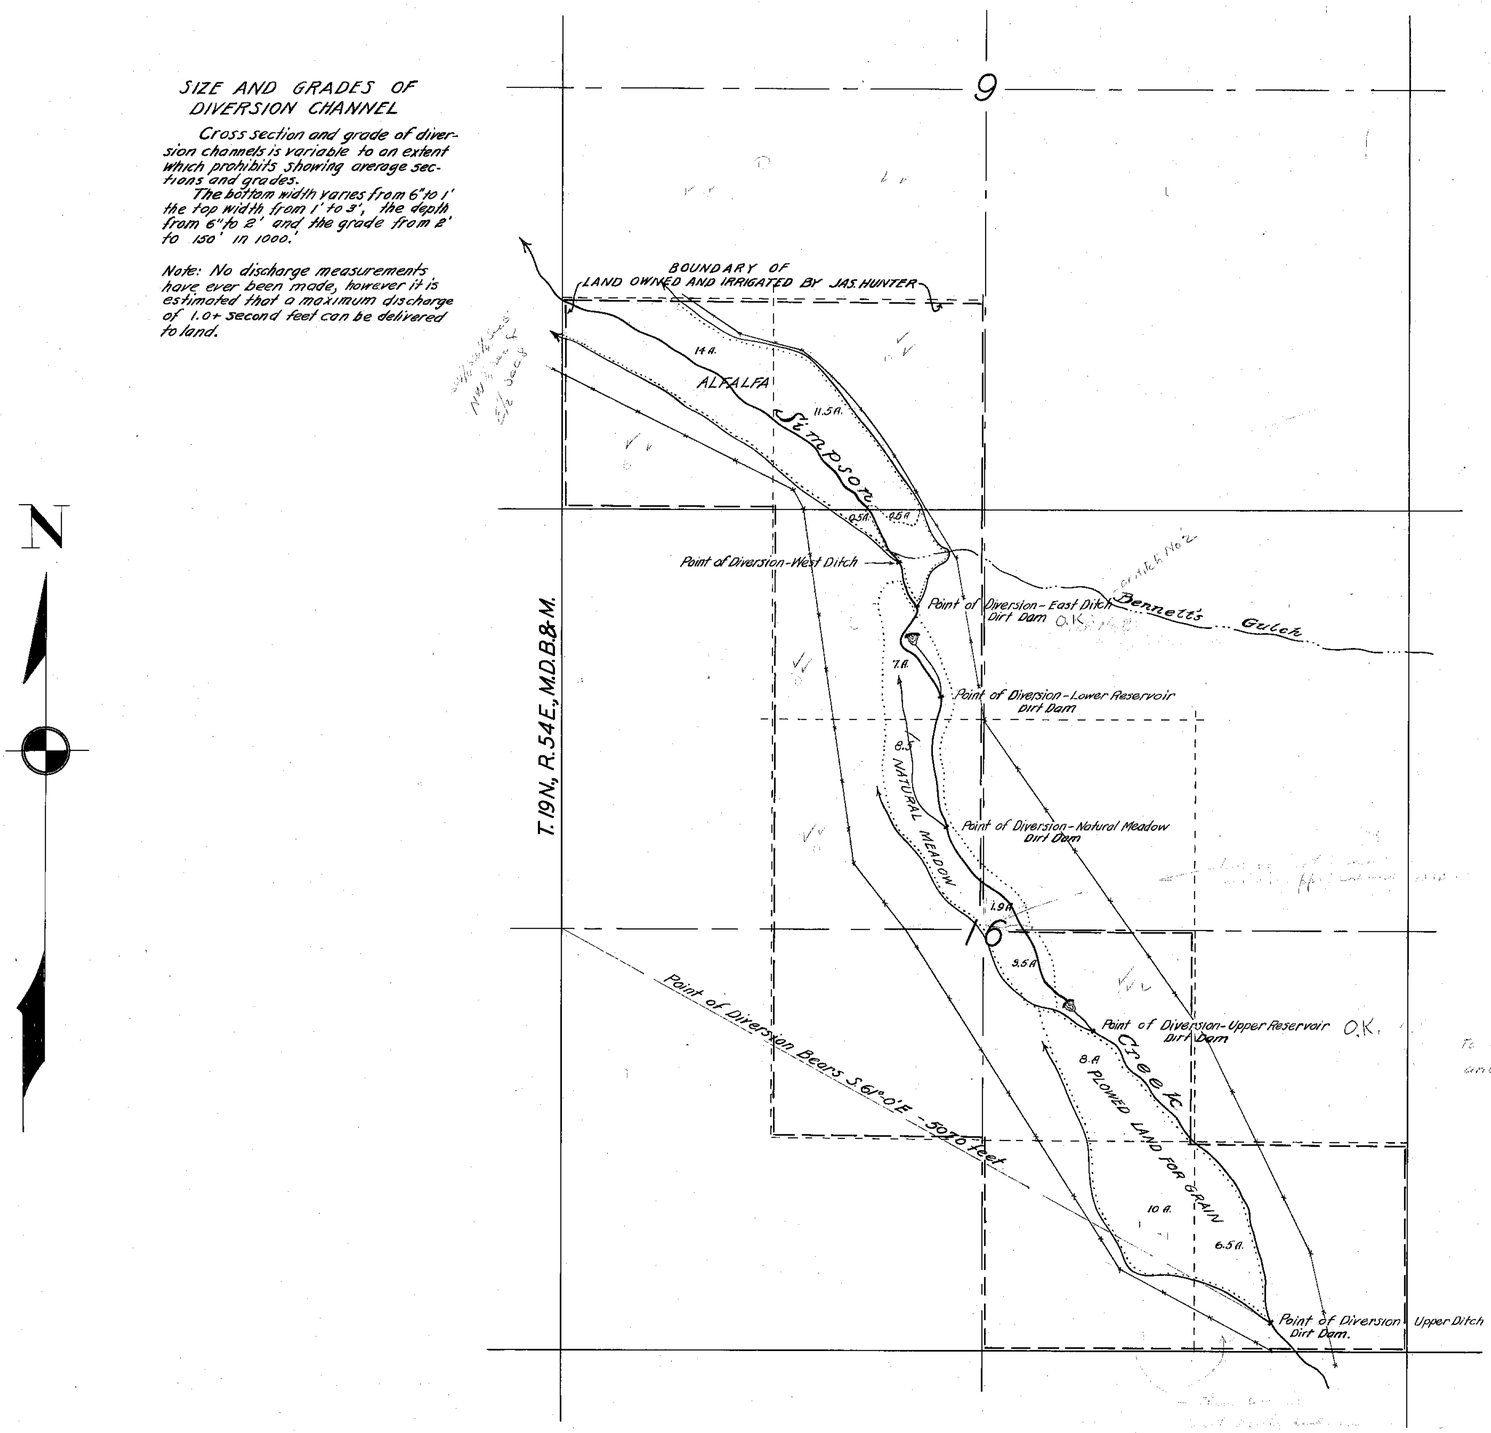

STATE OF NEVADA
COUNTY OF WHITE PINE ..... } SS.

I, C.R. Townsend, being first duly sworn, depose and say that this map, consisting of one sheet, has been correctly drawn to the designated scale from field notes of a survey made by me between the 3rd and 4th days of September, 1931; that it truly and correctly represents the location and extent of the works used to divert water from Simpson Creek in Eureka County, by James H. Hunter for irrigation purposes; that all other works or Streams which are crossed by or connected with said works, and the boundary area and kind of culture of lands irrigated are correctly shown and designated thereon.

C.R. Townsend
STATE WATER RIGHT SURVEYOR

Subscribed and sworn to before me this 14 day of September, 1931

NOTARY PUBLIC IN AND FOR WHITE PINE COUNTY, NEVADA.

Point of diversion according to Application to be in NW/4 SE/4 and NE/4 NW/4 Sec. 16, T19N, R54E

SCALE: 1 IN. = 500 FT.

0 100 400 800 1500 2500 FEET

Certificate No. 1951 Issued April 12, 1933 Beneficial use

FILED
September 21, 1931
STATE ENGINEER'S OFFICE

MAP TO ACCOMPANY
PROOF OF APPROPRIATION
FOR
IRRIGATION
BY
J. H. HUNTER
FROM
SIMPSON CREEK

6225