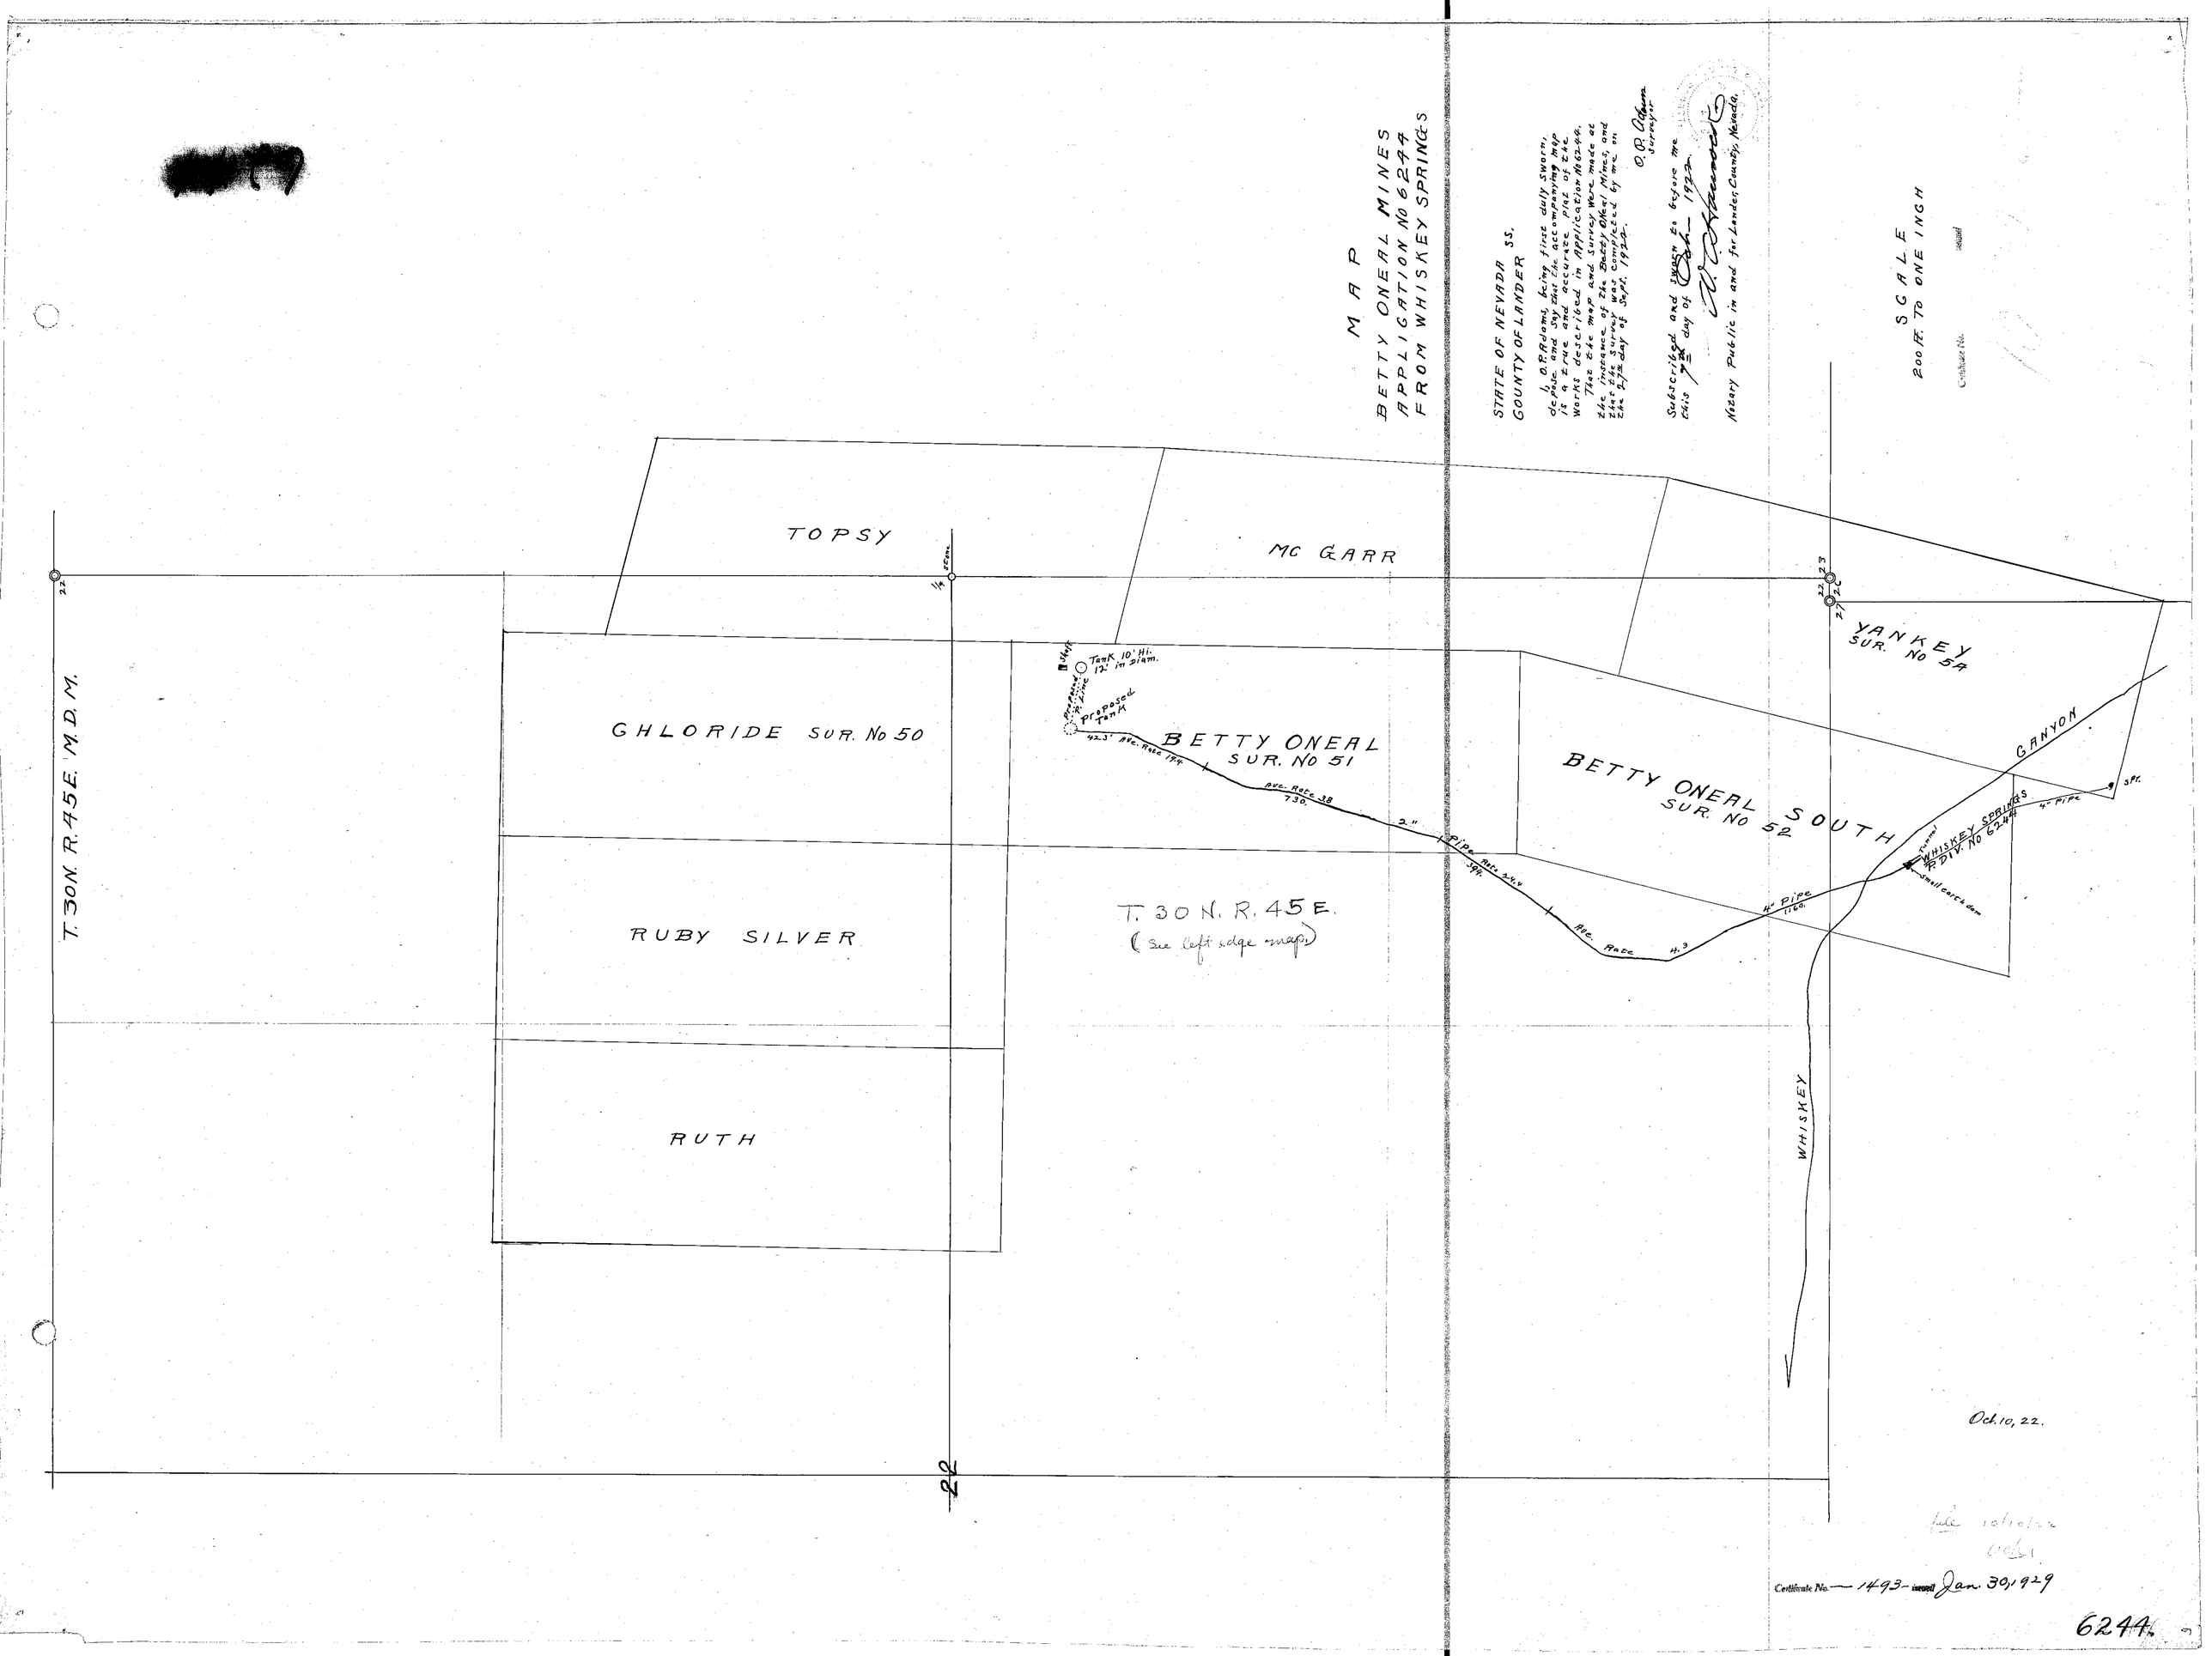
MAP
BETTY ONEAL MINES
APPLICATION No 6244
FROM WHISKEY SPRINGS
STATE OF NEVADA SS.
COUNTY OF LANDER
I, O.P. Adams, being first duly sworn, depose and say that the accompanying map is a true and accurate plat of the works described in Application No 6244. That the map and survey were made at the instance of the Betty Oneal Mines, and that the survey was completed by me on the 27th day of Sept. 1922.
O.P. Adams
Surveyor
Subscribed and sworn to before me this 7th day of Oct. 1922.
Notary Public in and for Lander County, Nevada.
SCALE
200 FT. TO ONE INCH
Certificate No.
TOPSY
MC GARR
YANKEY
SUR. No 54
GHLORIDE SUR. No 50
BETTY ONEAL
SUR. No 51
BETTY ONEAL SOUTH
SUR. No 52
GANYON
WHISKEY SPRINGS
P. DIV. No 6244
Tunnel
Small earth dam
4" Pipe
Spr.
Tank 10' Hi. 12' in diam.
Proposed Tank
Proposed P. Line
Ave. Rate 19.4
Ave. Rate 38
730.
2" Pipe
Rate 24.4
394.
Ave. Rate 4.3
4" Pipe
1160.
RUBY SILVER
RUTH
WHISKEY
T. 30 N. R. 45 E.
(See left edge map)
T. 30 N. R. 45 E. M.D.M.
22
23
26
27
Oct. 10, 22.
Certificate No. 1493 Jan. 30, 1929
6244.