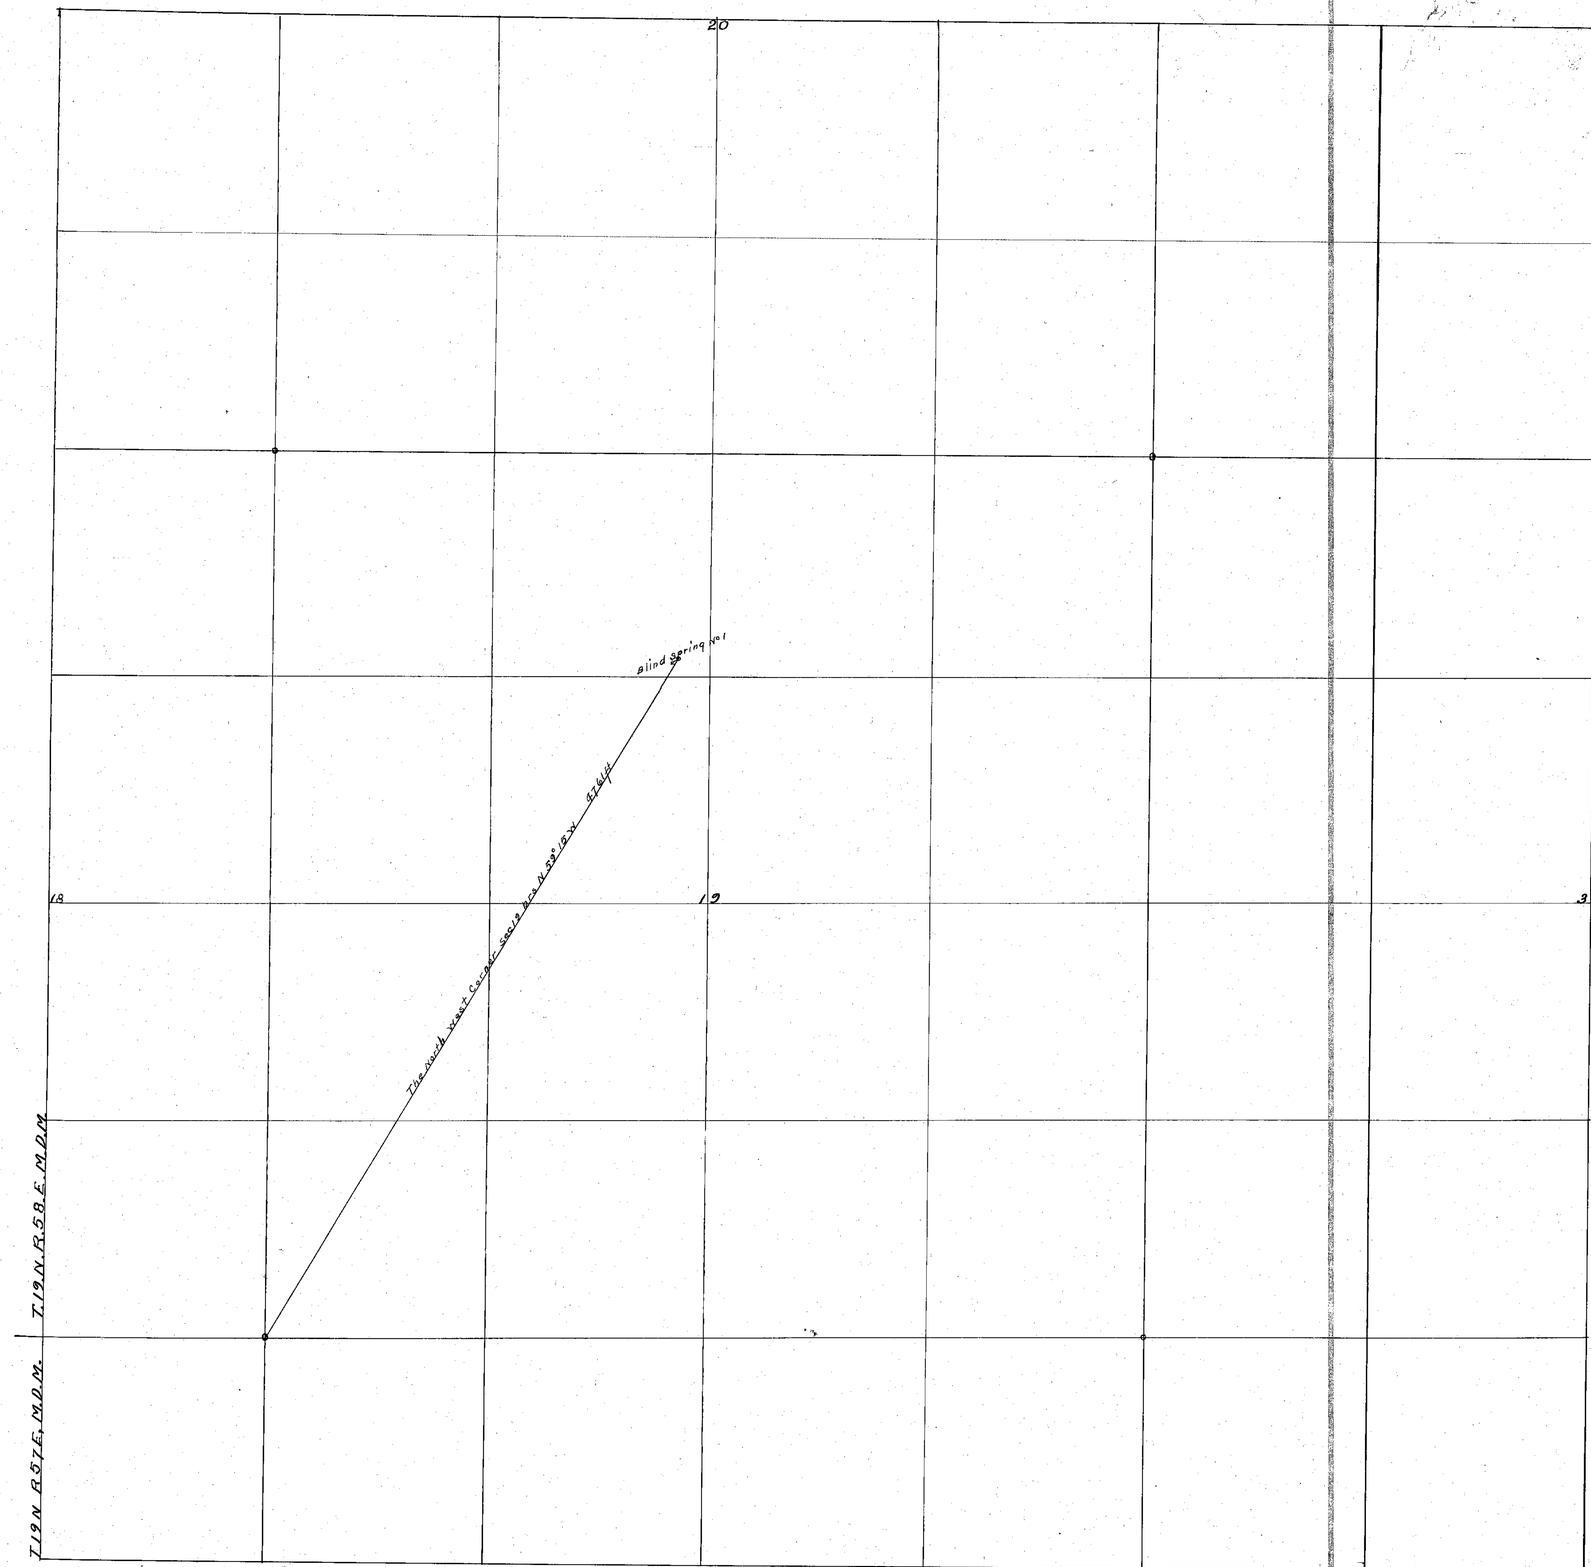

Section	Sub division	Township	Range			
13	SE¼NE¼	19N	58E			

MAP OF APPROPRIATION OF WATER.
BY HANDLEY BROS, IN LONG VALLEY,
WHITE PINE COUNTY NEVADA.

STATE OF NEVADA, }
COUNTY OF WHITE PINE } SS

I Clarence Johnson being first duly sworn deposse and say that the above map is a true and accurate plat of the land and spring located by Handley Bros as taken from the field notes of a survey made by me, completed on the 27th day of August 1920.
That the map and survey were made at the instance of Walter Handley for Handley Bros owners of said spring and that it truly represents said land and spring.

Clarence Johnson

Subscribed and Sworn to before me
this 1st day of Sept 1920
Edna Court Plummer
Notary Public in and for
Eureka County Nevada

scale 400ft = 1 inch

6249