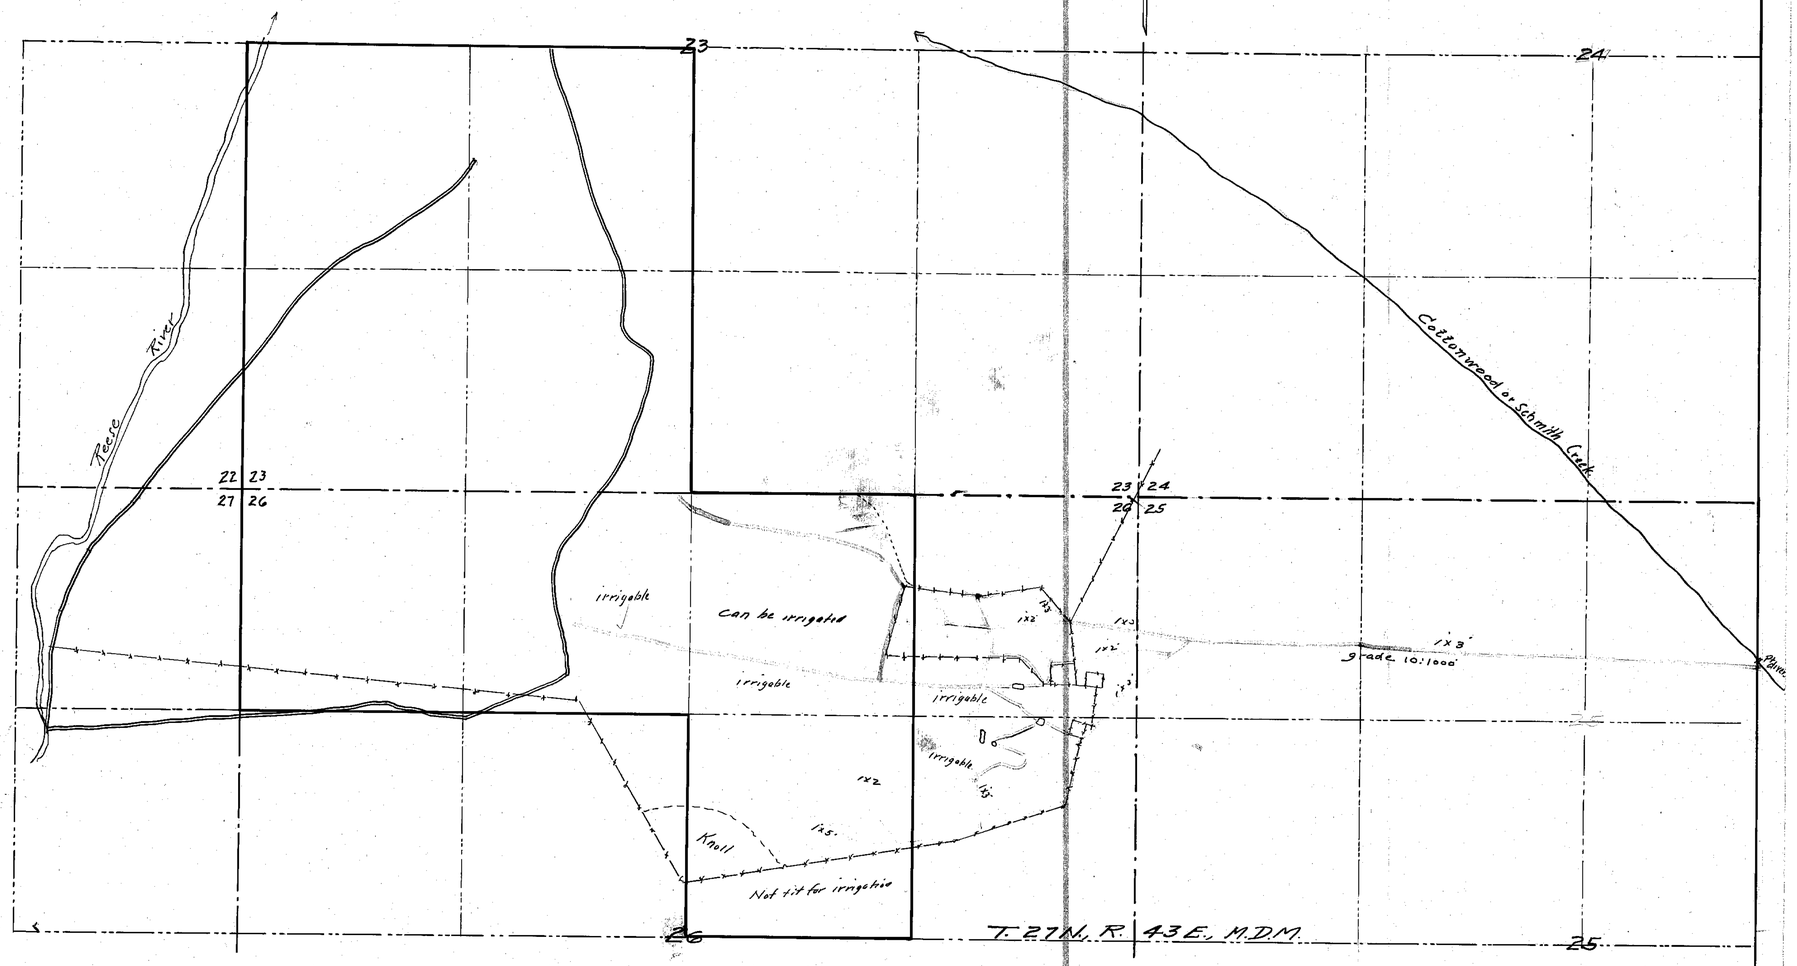

State of Nevada }
County of Humboldt } ss

I, H.H. Sheldon, being first duly sworn, depose and say that the above map is a true and accurate plat of the present and proposed irrigation works as taken from the field notes of a survey made by me, completed on the 14th day of July 1920; that such survey was made at the instance of Pete Laborde: that the map represents the works described in Application N° 6251, together with the location of streams and ditches in the immediate vicinity

H.H. Sheldon, C.E.
Surveyor.

Subscribed and sworn to before me, this 14th day of October, 1920

J.A. Langworth
Notary Public in and for Humboldt County, Nevada

Oct. 14, 1920

11/19/20.

MAP
OF
PROPOSED IRRIGATION SYSTEM
FROM
COTTONWOOD CREEK
APPLICATION No. 6251
PETE LABORDE
LANDER COUNTY, NEVADA
OCT. 1920 SCALE 1" = 400'

6251