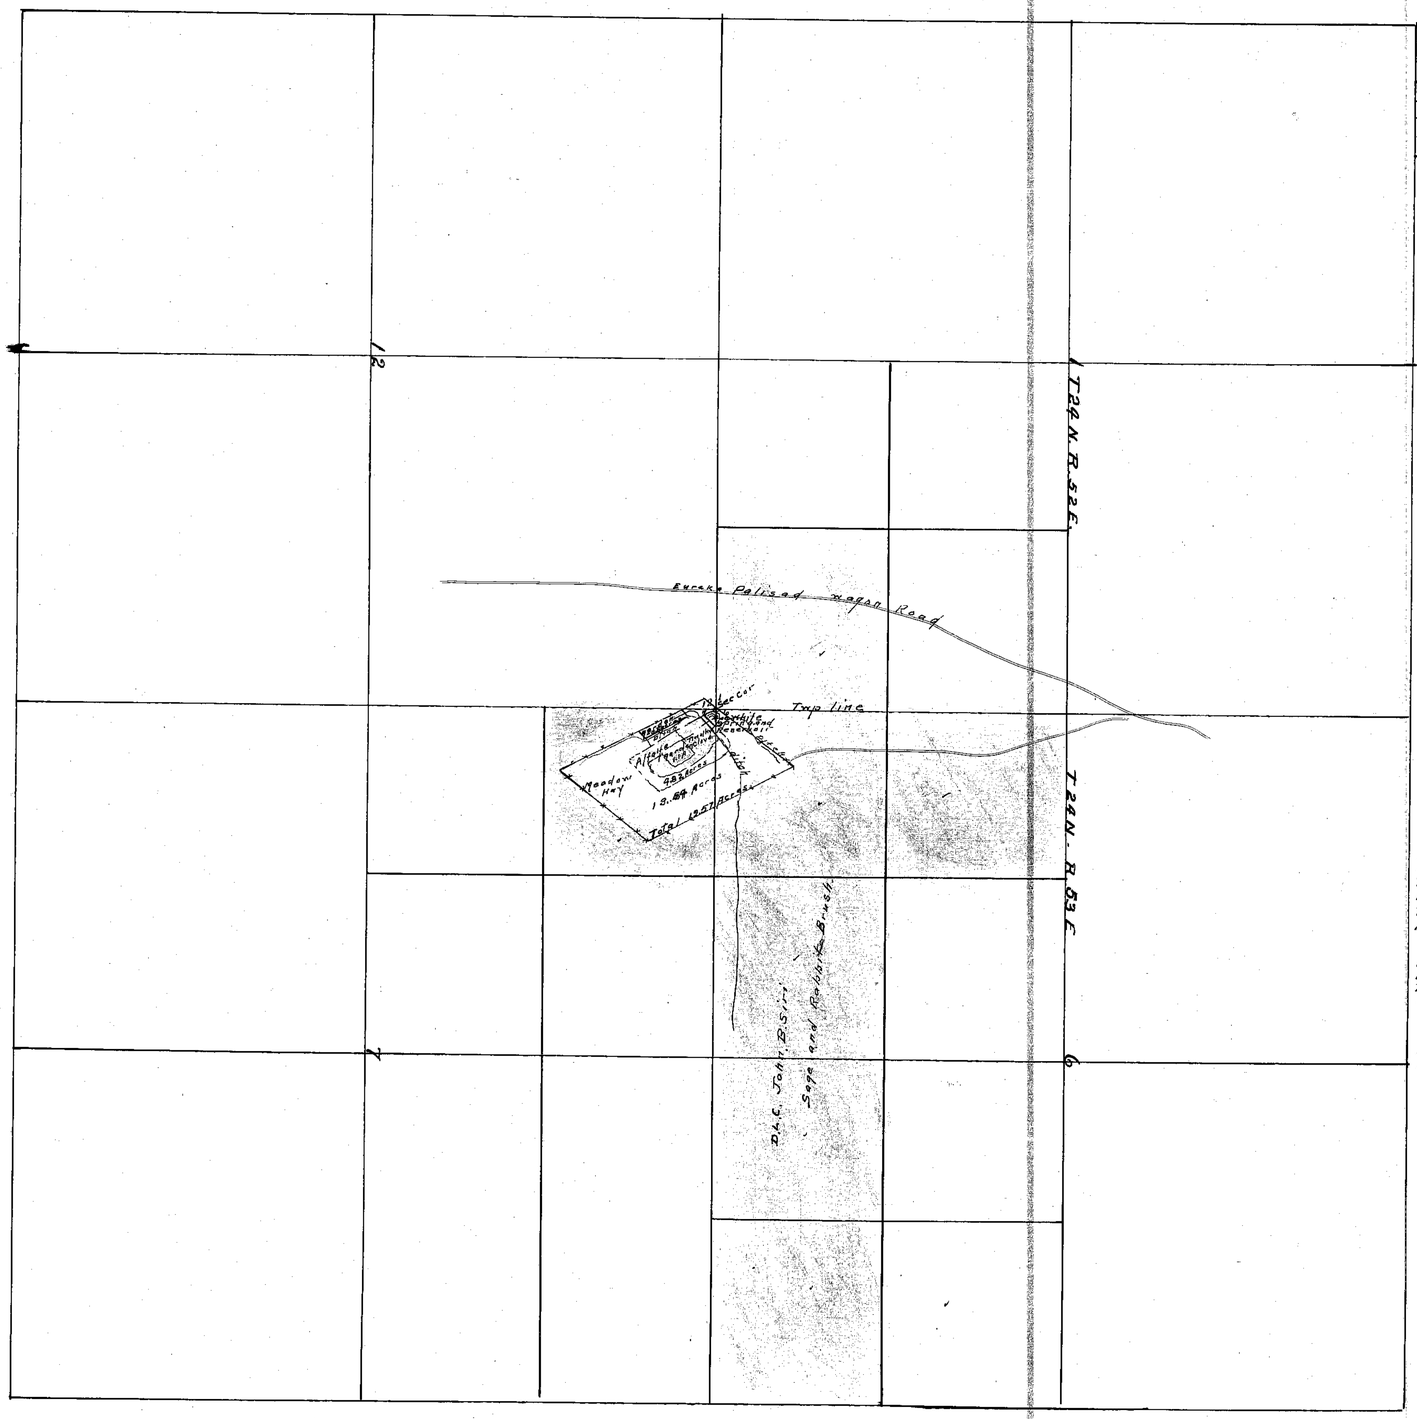

Section	Subdivision	Twp	Range	Cult acreage	Des cultura	
6	Lot 7	24 N	53 E	1957	Timothy Alfalfa wild hay garden	
"	NW¼ NW¼	"	"			
"	Lots 6-7 SE¼ SE¼	"	"			
7	N½ N½	~~[illegible]~~		300 Not reclaimed but can and will be cultivated		
1	SE SE	23	"			

MAP
OF
APPROPRIATION OF WATER
BY
JOHN. B. SIRI.
EUREKA COUNTY NEVADA

STATE OF NEVADA }
COUNTY OF EUREA } SS

I, Clarence Johnson being first duly sworn depos and say that the above map is a true and accurate plat of the lands irrigated by John B Siri as taken from the field notes of a Survey made by me, completed on the 25th day of July 1921

That map and survey were made at the instance of John B Siri owner of said lands, and that it truly represents the irrigated lands of said John. B. Siri

Clarence Johnson
Water Right Surveyor

Subscribed and sworn to before me this 27 day of July 1921

[signature]
Notary Public in and for Eureka County, Nevada.

Scale, 1 inch equals 800 Feet

FILED
July 29, 1921
STATE ENGINEER

6254