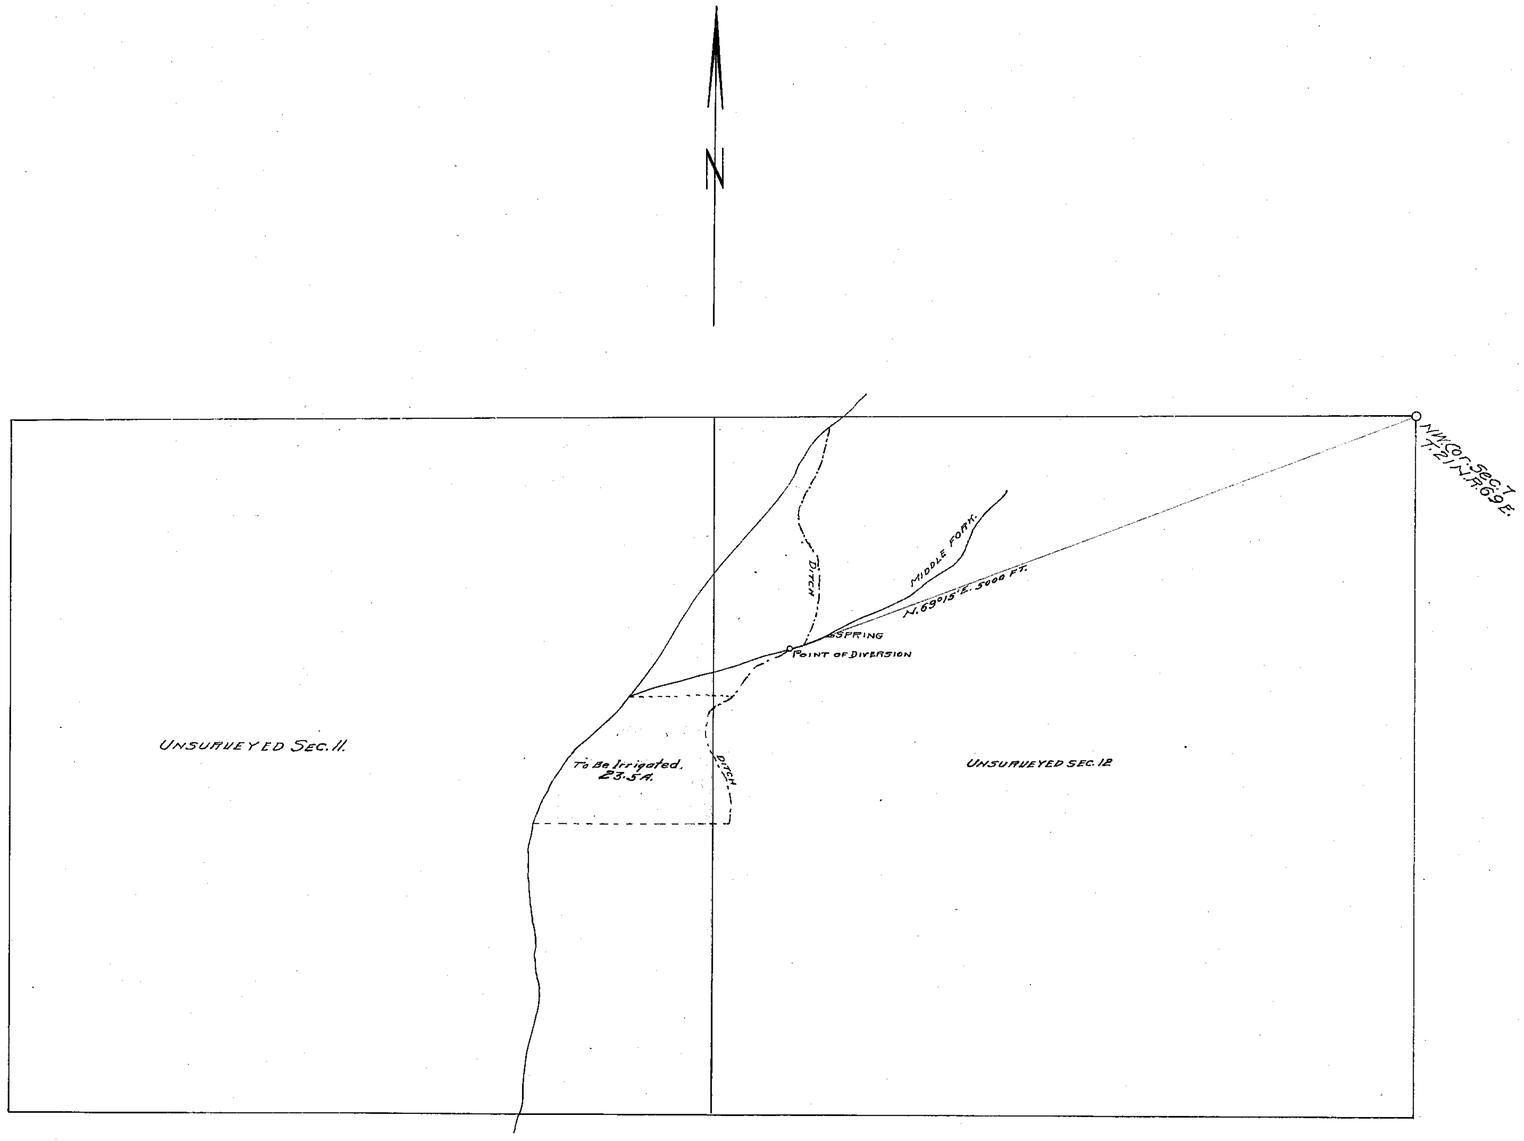

FILED
3/8/21
STATE ENGINEER'S OFFICE

STATE OF NEVADA
COUNTY OF WHITE PINE } ss.

I, W.B. Colwell, being first duly sworn, depose and say that the above map is a true and accurate plat of the E.A. + Fred Henriod irrigation works, as taken from the field notes of a survey made by me completed on the 20th day of October 1919; that such survey was made at the instance of E.A. + Fred Henriod; that the map represents the works described in Application No. 6258; together with the location of the streams and ditches in the immediate vicinity.

W.B. Colwell
Surveyor.

Subscribed and sworn to before me this 4TH DAY OF MARCH 1921.

Jay E. Trimble
Notary Public in and for White Pine County Nevada.

Plat of Application No. 6258.
From Middle Fork of Grass Valley.
By E.A. + Fred Henriod
Of Parker Nevada.
Scale

6258