SECTION	SUB. DIVISION	TOWNSHIP	RANGE	CULTIVATED ACREAGE	DESCRIPTION OF CULTURE	DATE OF FIRST CULTURE
18		20 N	48 E			

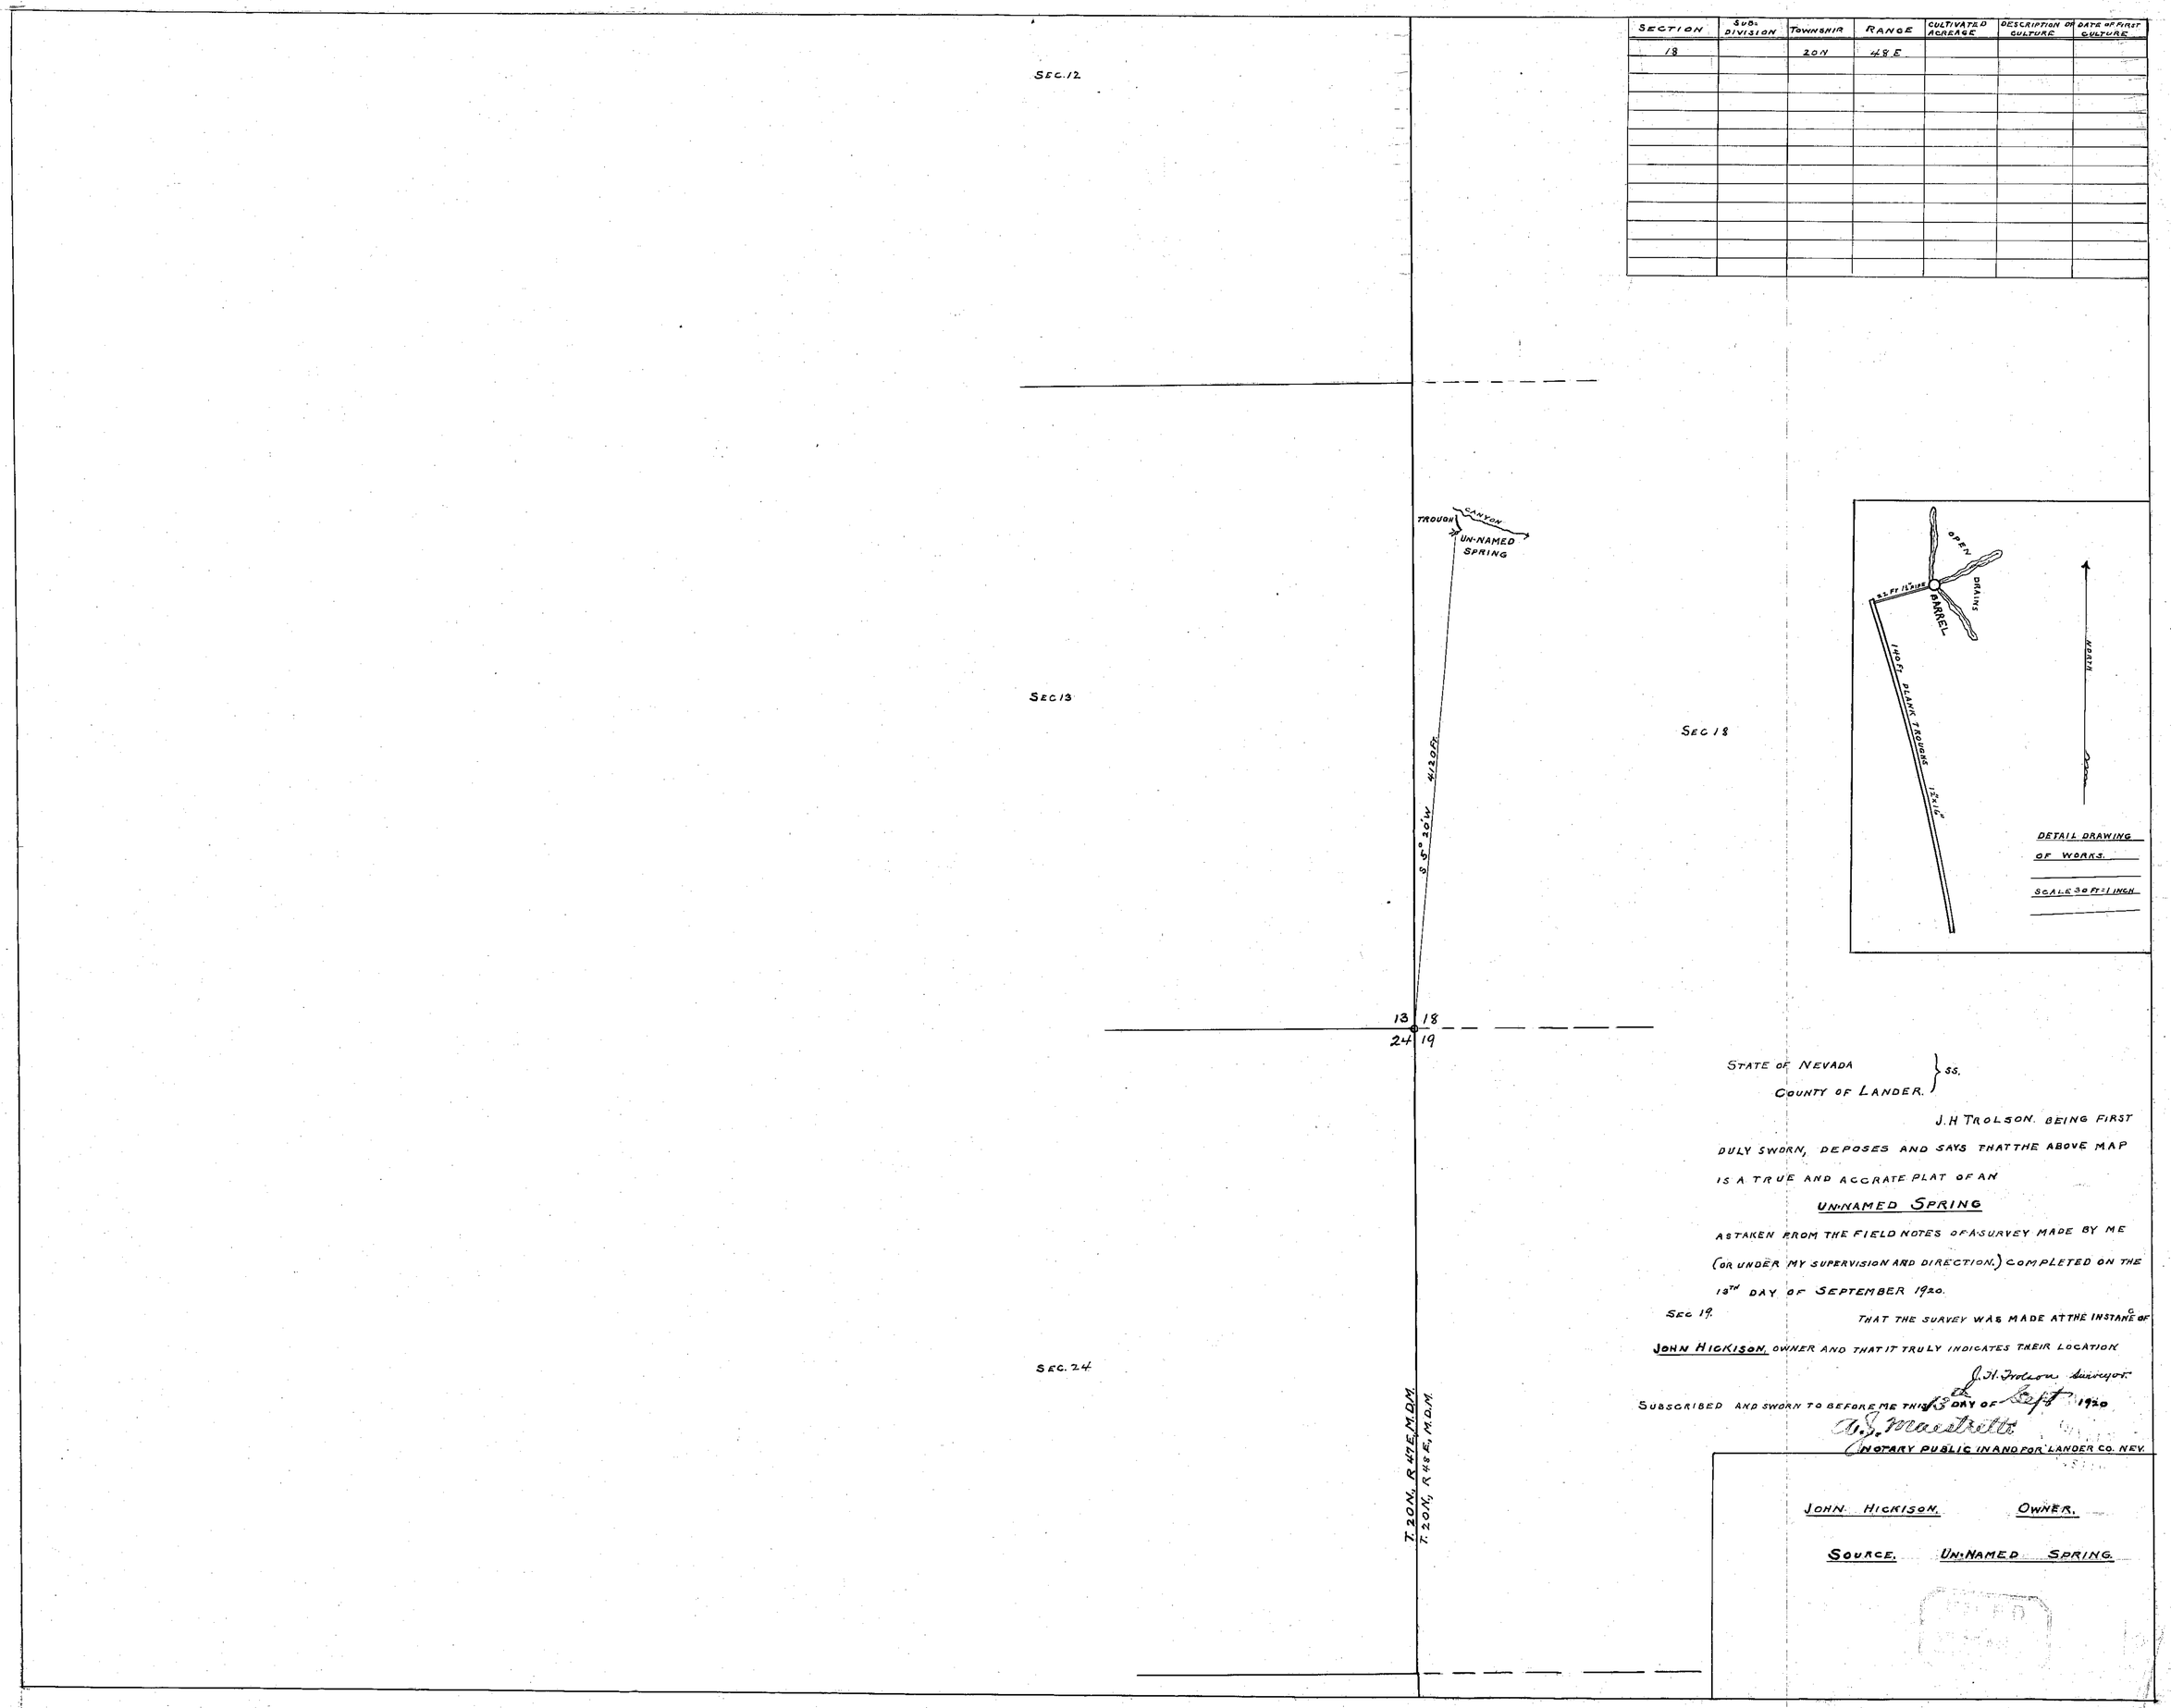

STATE OF NEVADA }
COUNTY OF LANDER. } SS.

J. H TROLSON. BEING FIRST DULY SWORN, DEPOSES AND SAYS THAT THE ABOVE MAP IS A TRUE AND ACCRATE PLAT OF AN

UN-NAMED SPRING

AS TAKEN FROM THE FIELD NOTES OF A SURVEY MADE BY ME (OR UNDER MY SUPERVISION AND DIRECTION.) COMPLETED ON THE 18TH DAY OF SEPTEMBER 1920.

THAT THE SURVEY WAS MADE AT THE INSTANCE OF JOHN HICKISON, OWNER AND THAT IT TRULY INDICATES THEIR LOCATION

J. H. Trolson Surveyor.

SUBSCRIBED AND SWORN TO BEFORE ME THIS 15 DAY OF Sept 1920

A. J. Maestretti
NOTARY PUBLIC IN AND FOR LANDER CO. NEV.

JOHN HICKISON. OWNER.

SOURCE. UN-NAMED SPRING.

6264