T.40.N, R.21.E Sec.23

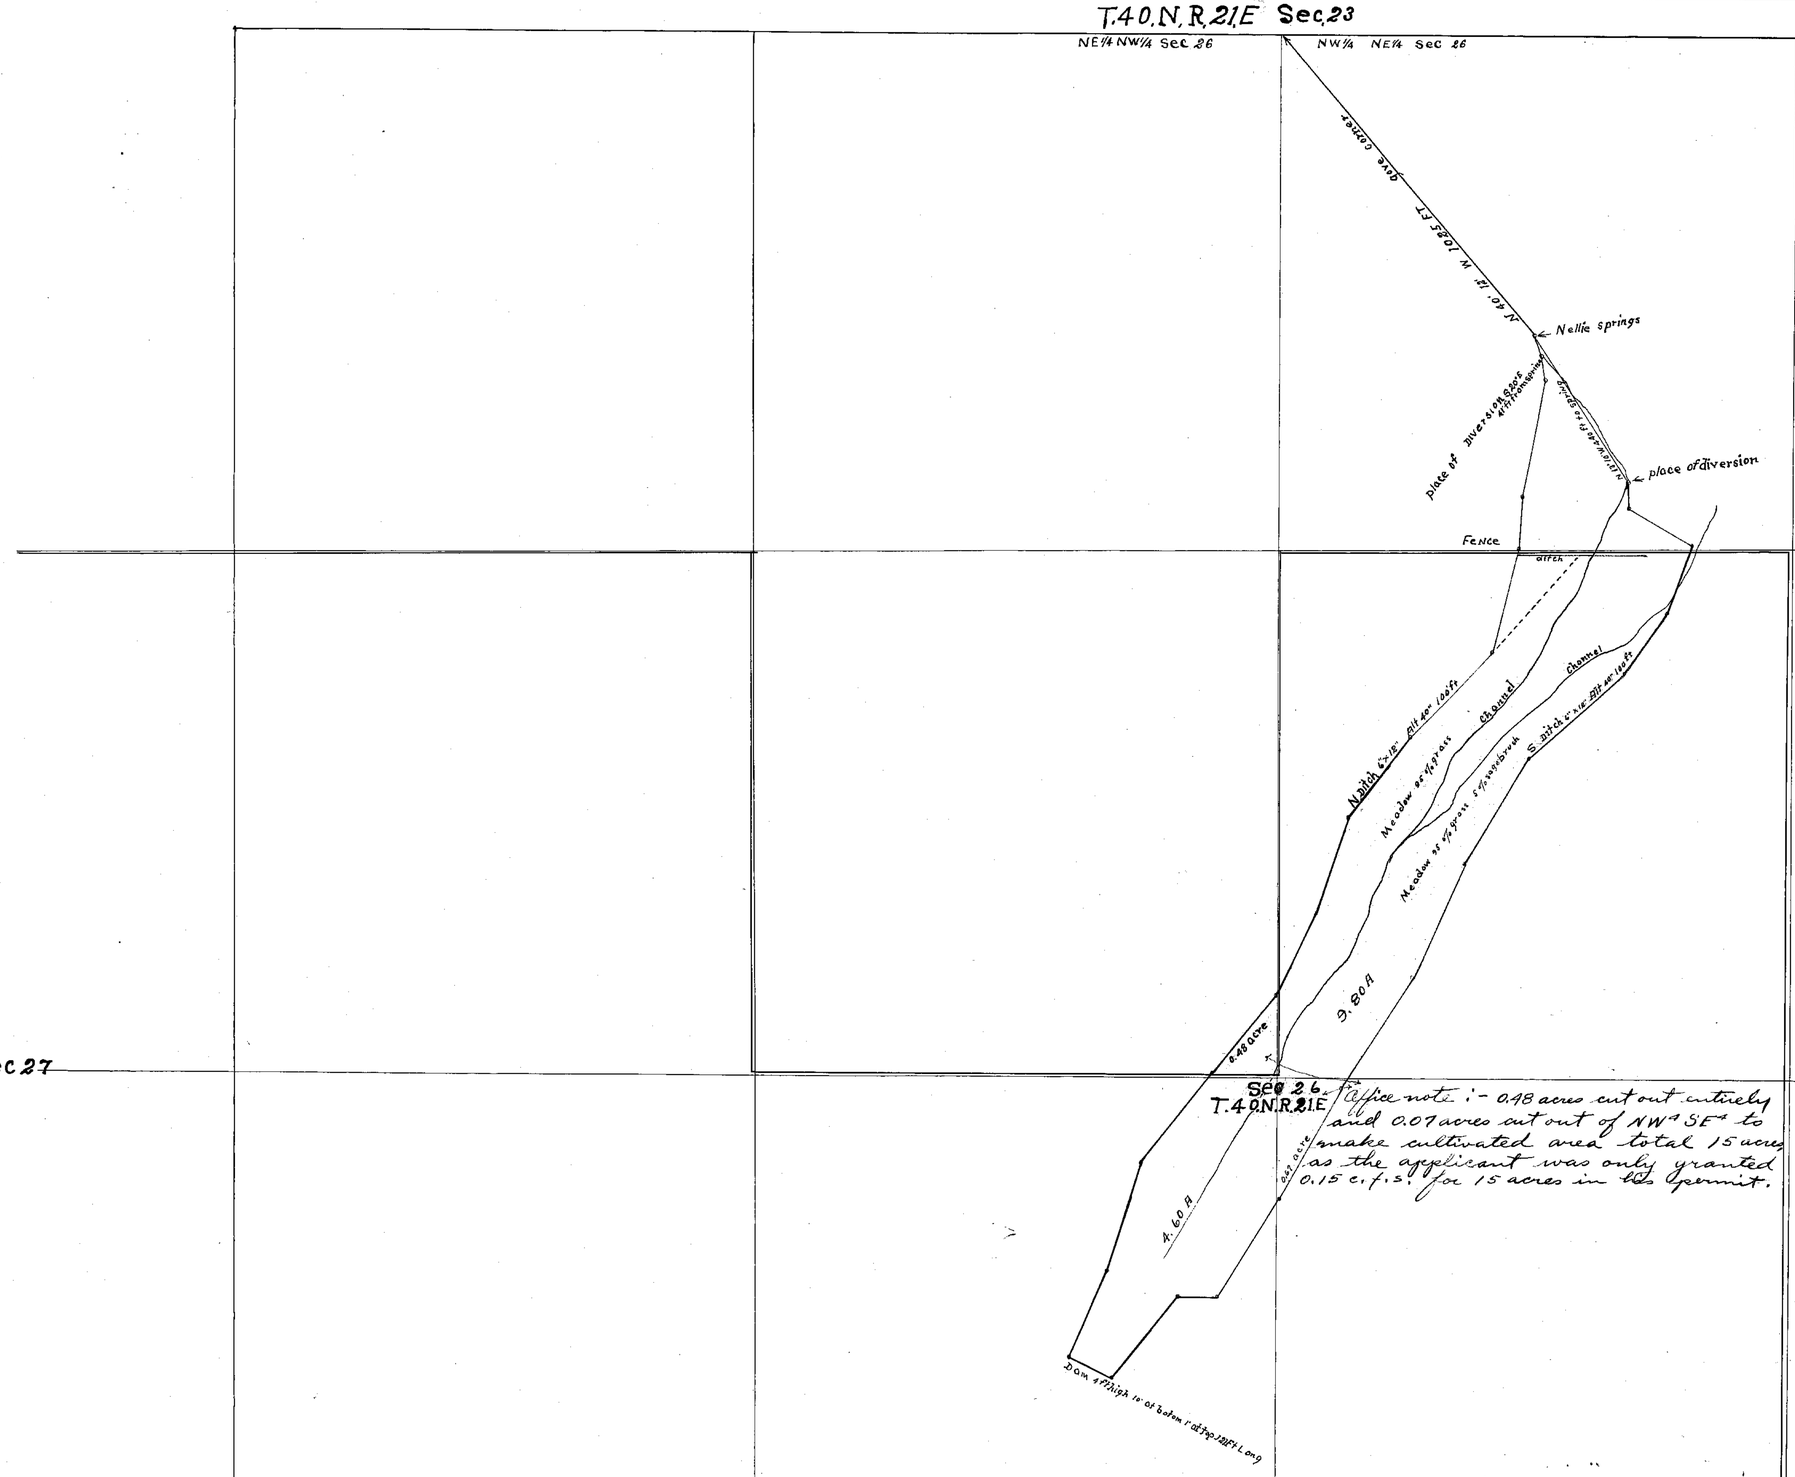

Section	Sub Division	Township	Range	Cultivated Acreage	Description Culture	Date of first Culture
26		40 N	21			
"	SW¼ NE¼	" "	"	9. 80	Meadow	
"	NE¼ SW¼	" "	"	4 60	"	
"	NW¼ SE¼	" "	"	67	"	
"	SE¼ NW¼	" "	"	48	"	

Office note :- 0.48 acres cut out entirely and 0.07 acres cut out of NW¼ SE¼ to make cultivated area total 15 acres as the applicant was only granted 0.15 c.f.s. for 15 acres in the permit.

2/11/24

State of California County of Modoc

I, J. D. Watson being first duly sworn depose and say that the Above Map is a true and accurate plat of Nellie Springs as taken From the field Notes of a survey Made by me Complete on 13th Day of December 1923 that Such Survey Was Made at the Instance of Edwin E Von Riper owner of said Land That the Map Represents the Work Described in Application No 6267 together With the location of stream And ditches in the immediate Vicinity

J. D. Watson
State Water Right Surveyor

Subscribed and Sworn to before me this 7th day of February 1924

Grover Kime

Notary Public in and for Modoc County California
My Commission Expires July 19th 1925

FILED
Feb. 9-1924.
STATE ENGINEER'S OFFICE

MAP OF NELLIE SPRINGS

To Accompany Application Permit to Water Right
By
Edwin E. Von Riper

Scale 1"=200 ft

Certificate No. 976 BK. 4 issued Feb. 15, 1924.
for 0.15 c.f.s.

6267