Section	Subdivision	Township	Range	Cultivated Acreage	Description of Culture	Date of First Culture
8	Lot 3 N½ SE¼	9 N.	29E	3 30	Alfalfa	
"	Lot 3 NE¼ SE¼	"	"	5 40	Grain	
"	" "	"	"	76	Orchard	
"	" "	"	"	1 03	Grain	
"	N½ SE¼	"	"	4 87	Alfilerilla	
"	SE¼	"	"	15 50	Alfilerilla	
"	NW¼ SE¼	"	"	1 00	Garden	
"	NW¼ SE¼	"	"	34	Garden	
"	NE¼ SE¼, S½ SE¼	"	"	12 40	Alfilerilla	
"	SE¼ SE¼	"	"	2 70	Alfalfa	
"	E½ SE¼	"	"	5 50	Alfilerilla	
"	NW¼ SE¼	"	"	3 10	Alfilerilla	
"	Lot 3	"	"		Domestic Use Trees	
9	Lot 1	"	"		" " "	

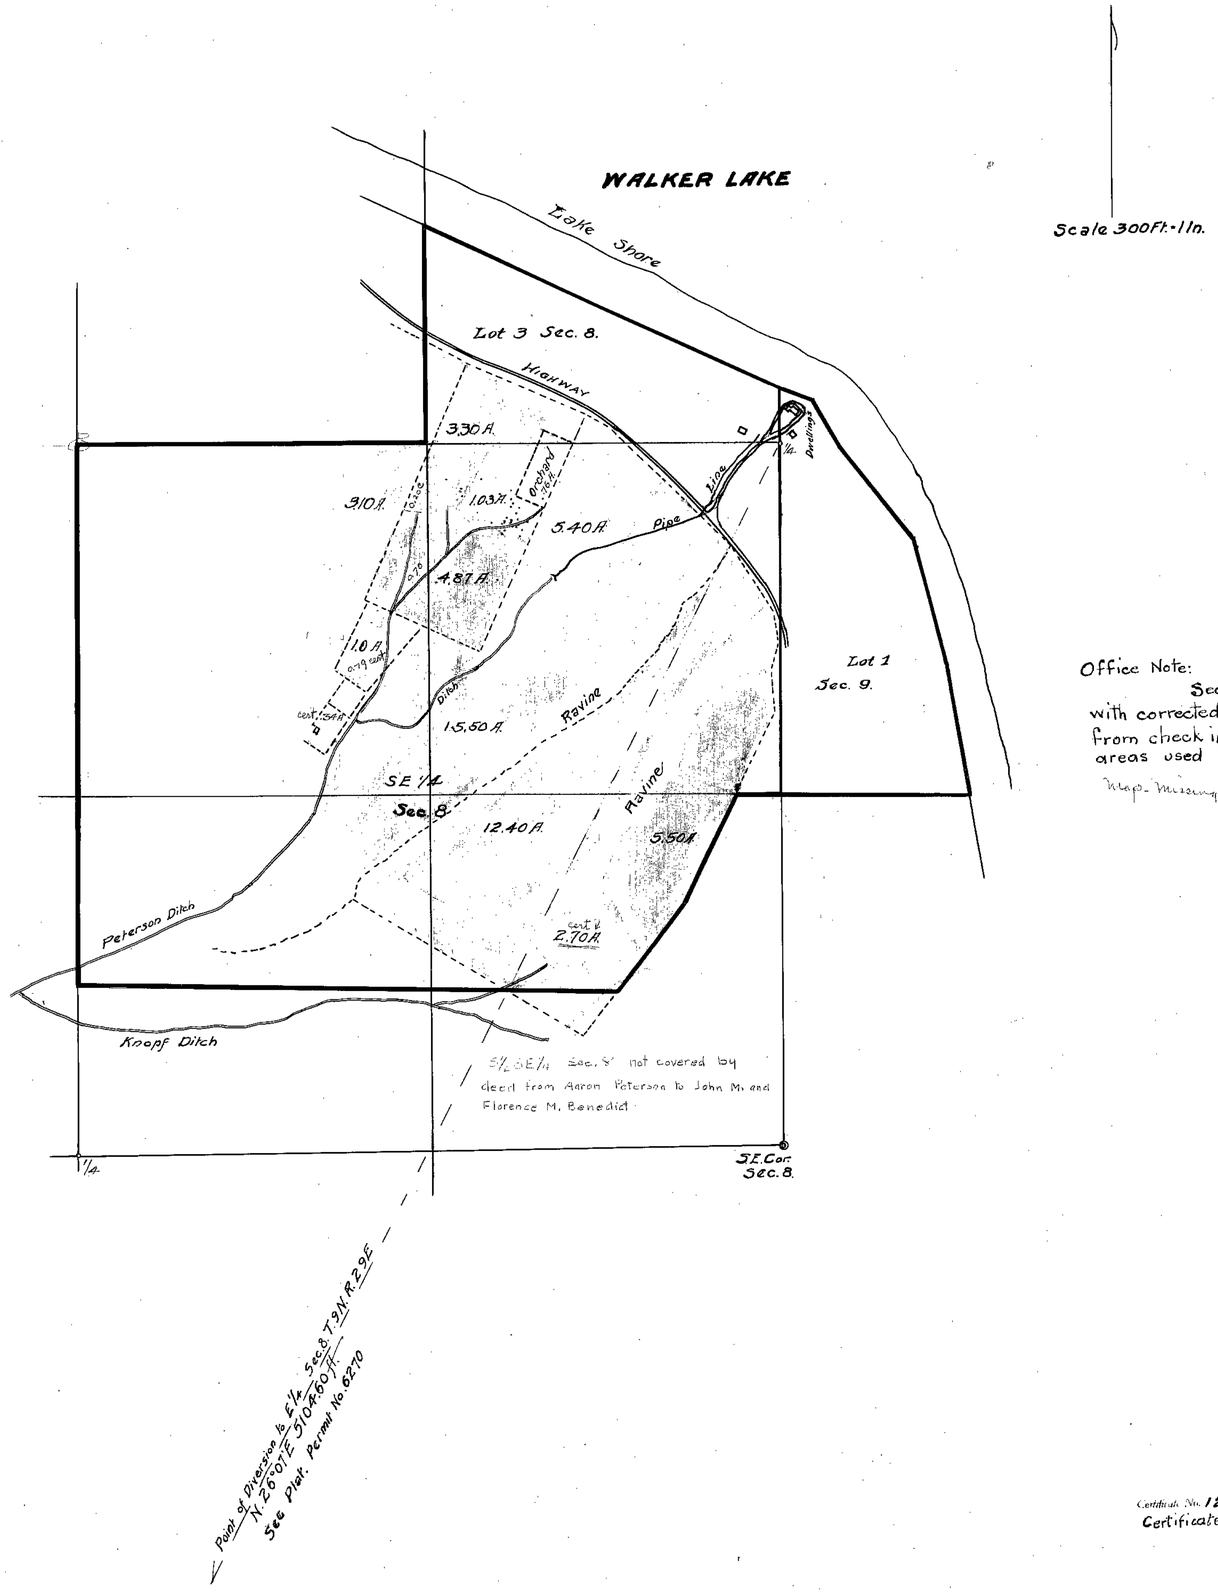

Office Note:
See blue print with corrected areas made from check in the field, said areas used in issuing certificate.
Map Missing Jan 16, 1956 FNS

State of Nevada
County of Washoe ss.

I, J. G. Huntington, being first duly sworn depose and say that the above map is a true and accurate plat of the lands irrigated by Aaron Peterson as taken from the field notes of a survey made by me, completed on the thirteenth day of September 1925.

That the map and survey were made at the instance of Aaron Peterson owner of said lands, and that it truly represents the irrigated lands of said Aaron Peterson.

J. G. Huntington
State Water-Right Surveyor.

Subscribed and sworn to before me, this nineteenth day of September, 1925.

[signature]
Notary Public, in and for Washoe County, Nevada.
My commission expires January 9, 1929.

FILED
Sept. 22, 1925
STATE ENGINEER'S OFFICE

CULTURAL MAP
AARON PETERSON
IRRIGATING FROM
COTTONWOOD CREEK
PERMITS NOS. 4221 & 6270
SECTIONS 8 & 9 T. 9 N. R. 29 E. M.D.M.

J. G. HUNTINGTON
State Water-Right Surveyor

Certificate No. 1265, Bk. 5 issued Nov. 1, 1926 for 0.1763 c.f.s. irrig.
Certificate No. 1265 Amended March 28, 1933 to correct a misdescription in the original

also see 6270

6270

Section	Subdivision	Township	Range	Cultivated or Acreage		Description of Culture	Date of First Culture
8	Lot 3 N. SE¼	9 N.	29 E.	3	30	Alfalfa	
"	Lot 3 NE-SE¼	"	"	5	40	Grain	
"	" "	"	"		76	Orchard	
"	" "	"	"	1	03	Grain	
"	N½ SE¼	"	"	4	87	Alfilerilla	
"	SE¼	"	"	1	650	Alfilerilla	
"	NW¼ SE¼	"	"		100	Garden	
"	NW¼ SE¼	"	"		34	Garden	
"	NE¼ SE¼ S½ SE¼	"	"	12	40	Alfilerilla	
"	SE¼ SE¼	"	"	2	70	Alfalfa	
"	E½ SE¼	"	"	5	50	Alfilerilla	
"	NW¼ SE¼	"	"	3	10	Alfilerilla	
"	Lot 3	"	"			Domestic Use Trees	
9	Lot 1	"	"			" "	

Scale 300 Ft. - 1 In.

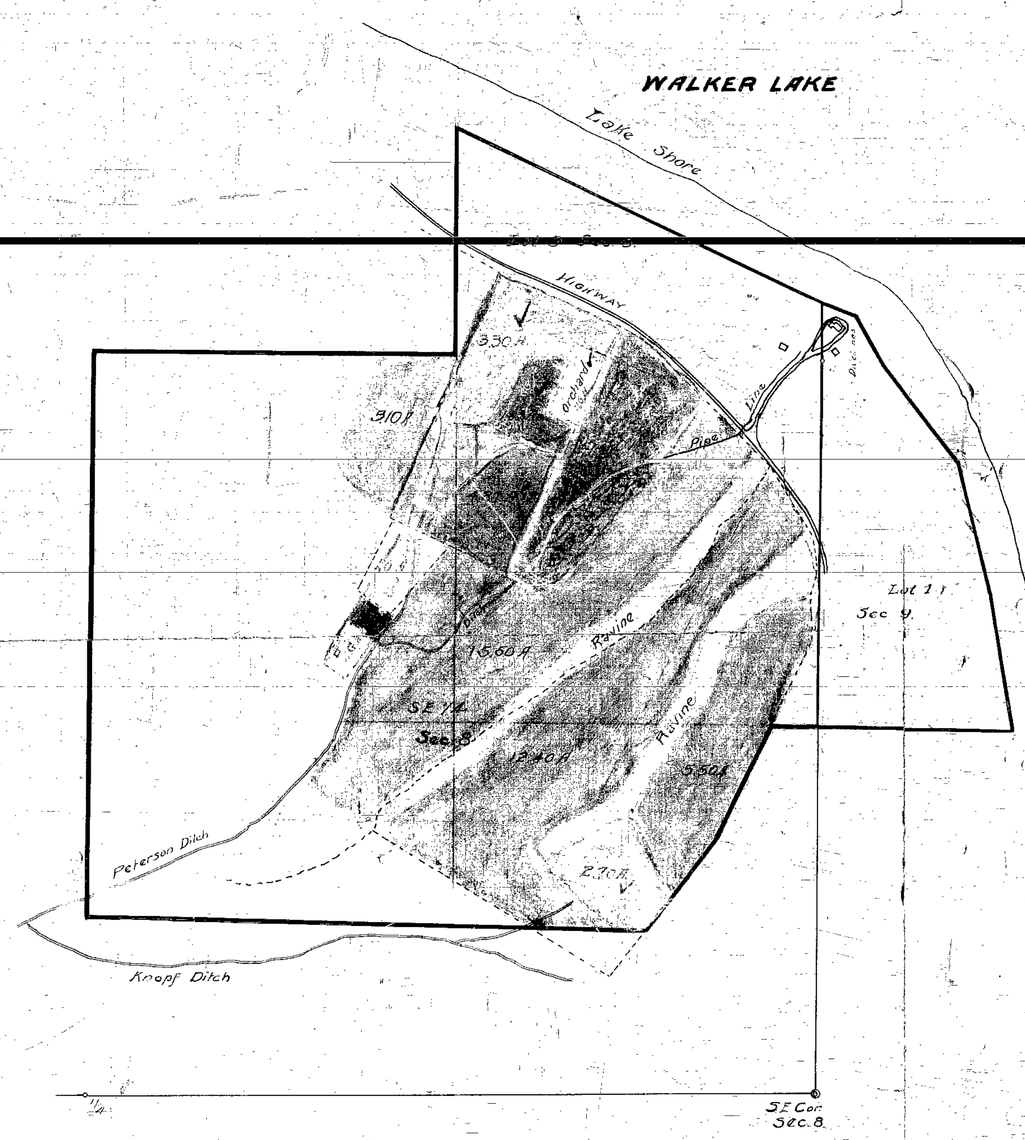

Point of Diversion is E¼ Sec. 8 T. 9 N. R. 29 E
N. 26° 0' E. 3104.60 ft.
See plat. Permit No. 6270

State of Nevada
County of Washoe ss.

I, J. G. Huntington, being first duly sworn depose and say that the above map is a true and accurate plat of the lands irrigated by Aaron Peterson as taken from the field notes of a survey made by me, completed on the thirteenth day of September 1925.

That the map and survey were made at the instance of Aaron Peterson owner of said lands, and that it truly represents the irrigated lands of said Aaron Peterson.

J. G. Huntington
State Water-Right Surveyor.

Subscribed and sworn to before me, this nineteenth day of September, 1925.

Notary Public, in and for
Washoe County, Nevada.
My commission expires January 9, 1929.

Checked Oct. 30, 1925,
by Allen and McQuiston

Areas outlined in red
show proper culture

CULTURAL MAP
AARON PETERSON
IRRIGATING FROM
COTTONWOOD CREEK
PERMITS NOS. 4221 & 6270
SECTIONS 8 & 9 T. 9 N. R. 29 E. M.D.M.

J. G. HUNTINGTON
State Water-Right Surveyor

6270