| Section | Subdivision | T N | RE | Cultivated Acreage | Description of Culture | Date of First Culture |
|---|---|---|---|---|---|---|
| | | | | PERMIT | No. 6312 | |
| 28 | SE¼ NW¼ | 28 | 48 | 0.90 | Rye Grass | |
| " | NW¼ NE¼ | " | " | 2.40 | Rye Grass | |
| " | " " | " | " | 37.60 | Salt Grass, Rye Grass, Sage | |
| " | SE¼ NW¼ | " | " | 39.10 | " " " " " | |
| " | S½ NE¼ | " | " | 80.00 | " " " " " | |
| " | NE¼ NE¼ | " | " | 40.00 | " " " " " | |
| | | | | PERMIT | No. 6566 | |
| 28 | NE¼ NW¼ | " | " | 8.6 | Rye Grass | |
| " | " " | " | " | 31.5 | Salt Grass, Rye Grass, Sage | |
| 21 | S½ SE¼ | " | " | 80 | " " " " " | |
| 22 | SE¼ SE¼ | " | " | 40 | " " " " " | |
| | | | | 360.00 | | |

SW¼ SW¼ P&M

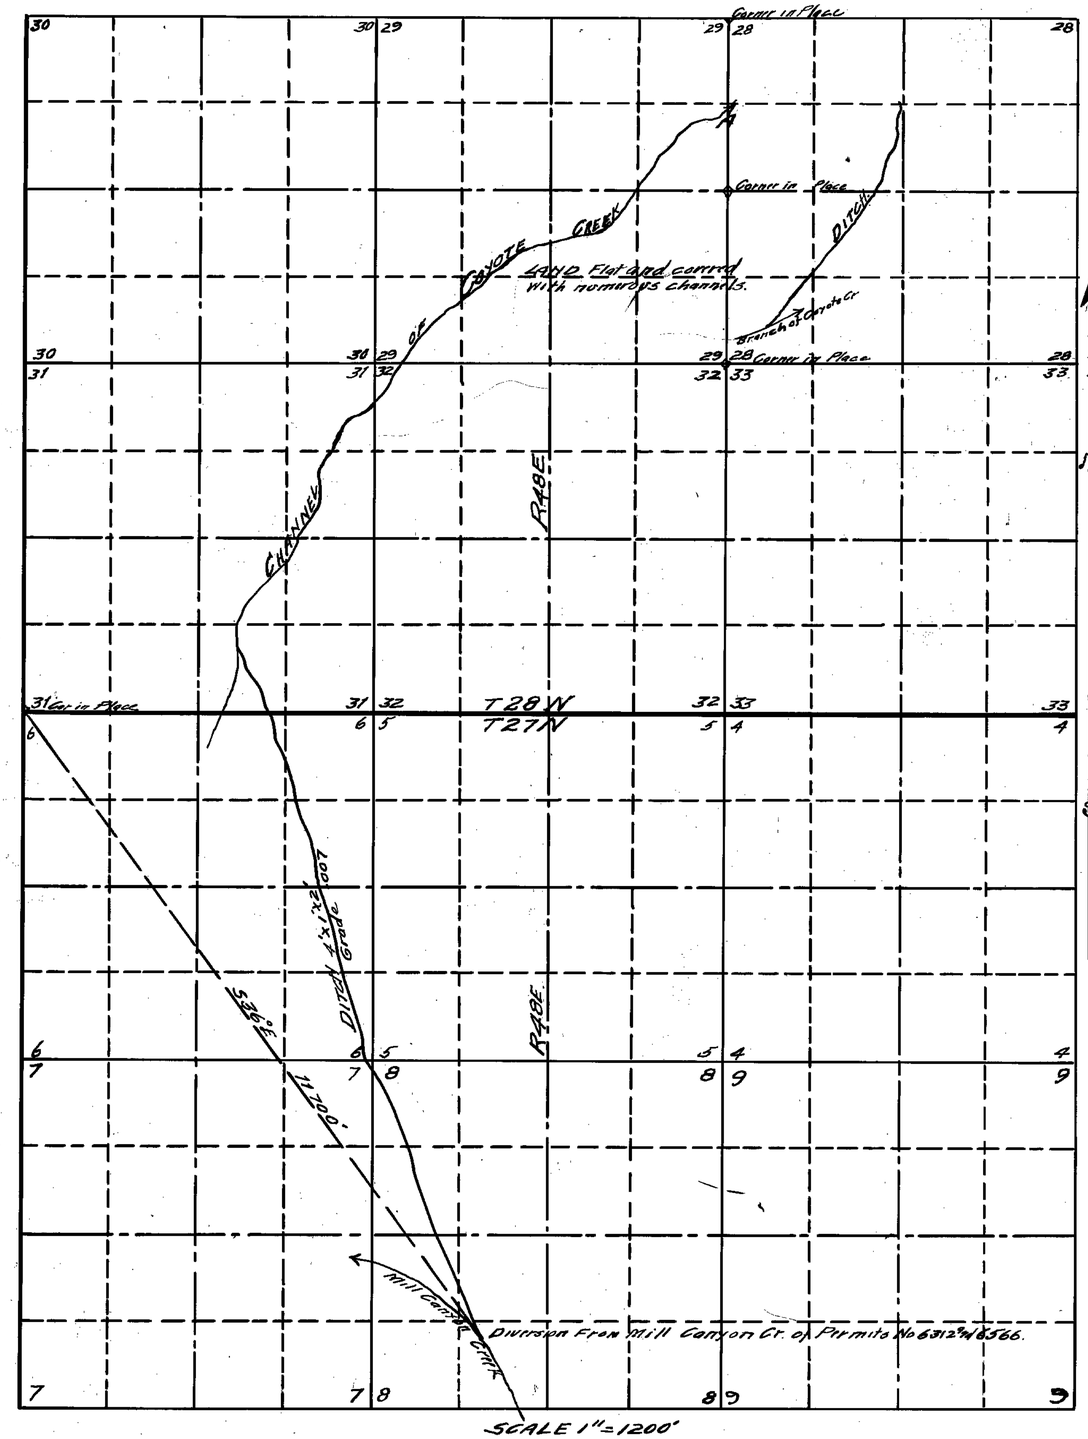


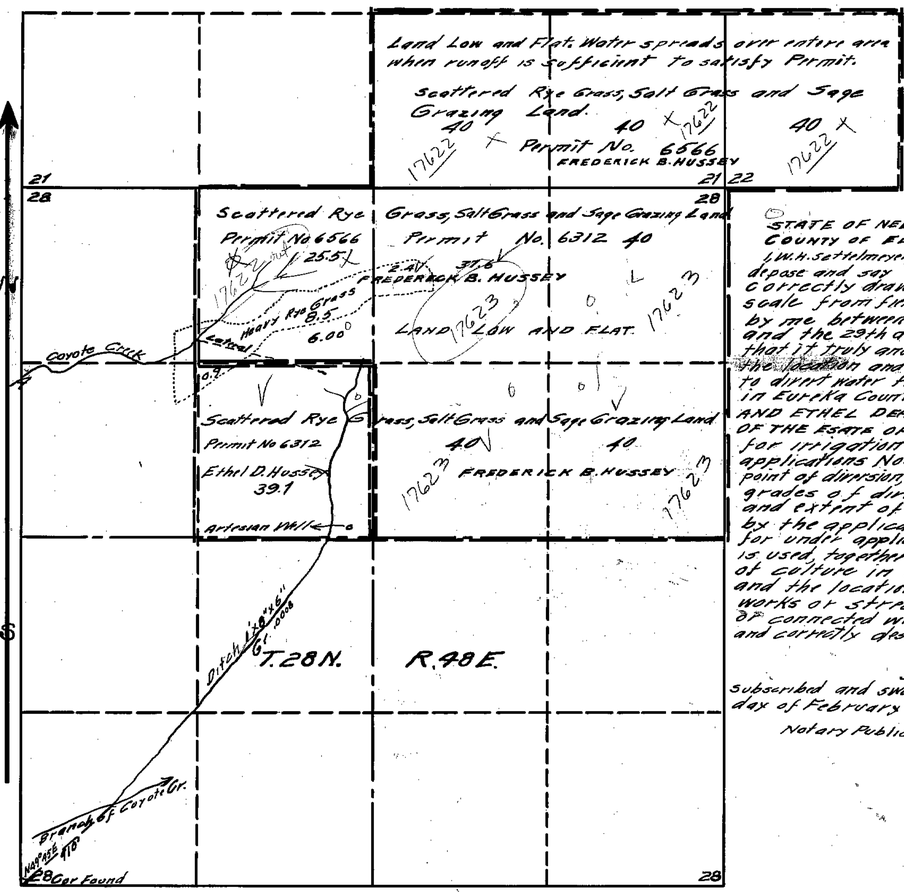


STATE OF NEVADA } ss
COUNTY OF ELKO }

I, W. H. Settelmeyer, being first duly sworn, depose and say that this map has been correctly drawn to the designated scale from field notes of surveys made by me between the 1st of June 1920 and the 29th day of September 1929; that it truly and correctly represents the location and extent of the works used to divert water from Mill Canyon Creek in Eureka County, by ETHEL DEAN HUSSEY AND ETHEL DEAN HUSSEY AS EXECUTRIX OF THE ESATE OF FREDERICK B. HUSSEY for irrigation purposes under applications Nos 6312 and 6566. That the point of diversion, the location size and grades of diverting channel, location and extent of lands owned or controlled by the applicant upon which water applied for under applications Nos 6312 and 6566 is used, together with the area and kind of culture in each 40-Acre Subdivision and the location and names of all other works or streams which are crossed or connected with said works are fully and correctly designated thereon.

[signature]
STATE WATER RIGHT SURVEYOR

Subscribed and sworn to before me this 14th day of February 1931. Peggy O'Neill
Notary Public in and for Elko County, Nevada

Scale 1"=600'

17622 CERTIFICATE No. 5646 ISSUED Oct. 24, 1963

17623 CERTIFICATE No. 5647 ISSUED Oct. 24, 1963

Certificate No. 1904 Issued January 17, 1933

Certificate No. 1905 Issued January 17, 1933

MAP
TO ACCOMPANY PROOF OF BENEFICIAL USE UNDER APPLICATIONS NOS. 6312 AND 6566 FOR IRRIGATION BY ETHEL DEAN HUSSEY AND ETHEL DEAN HUSSEY AS EXECUTRIX OF THE ESTATE OF FREDERICK B. HUSSEY FROM MILL CANYON CREEK.

FILED
3-5-31
STATE ENGINEER'S OFFICE

17622 17623 File Under → 6312 – 6566