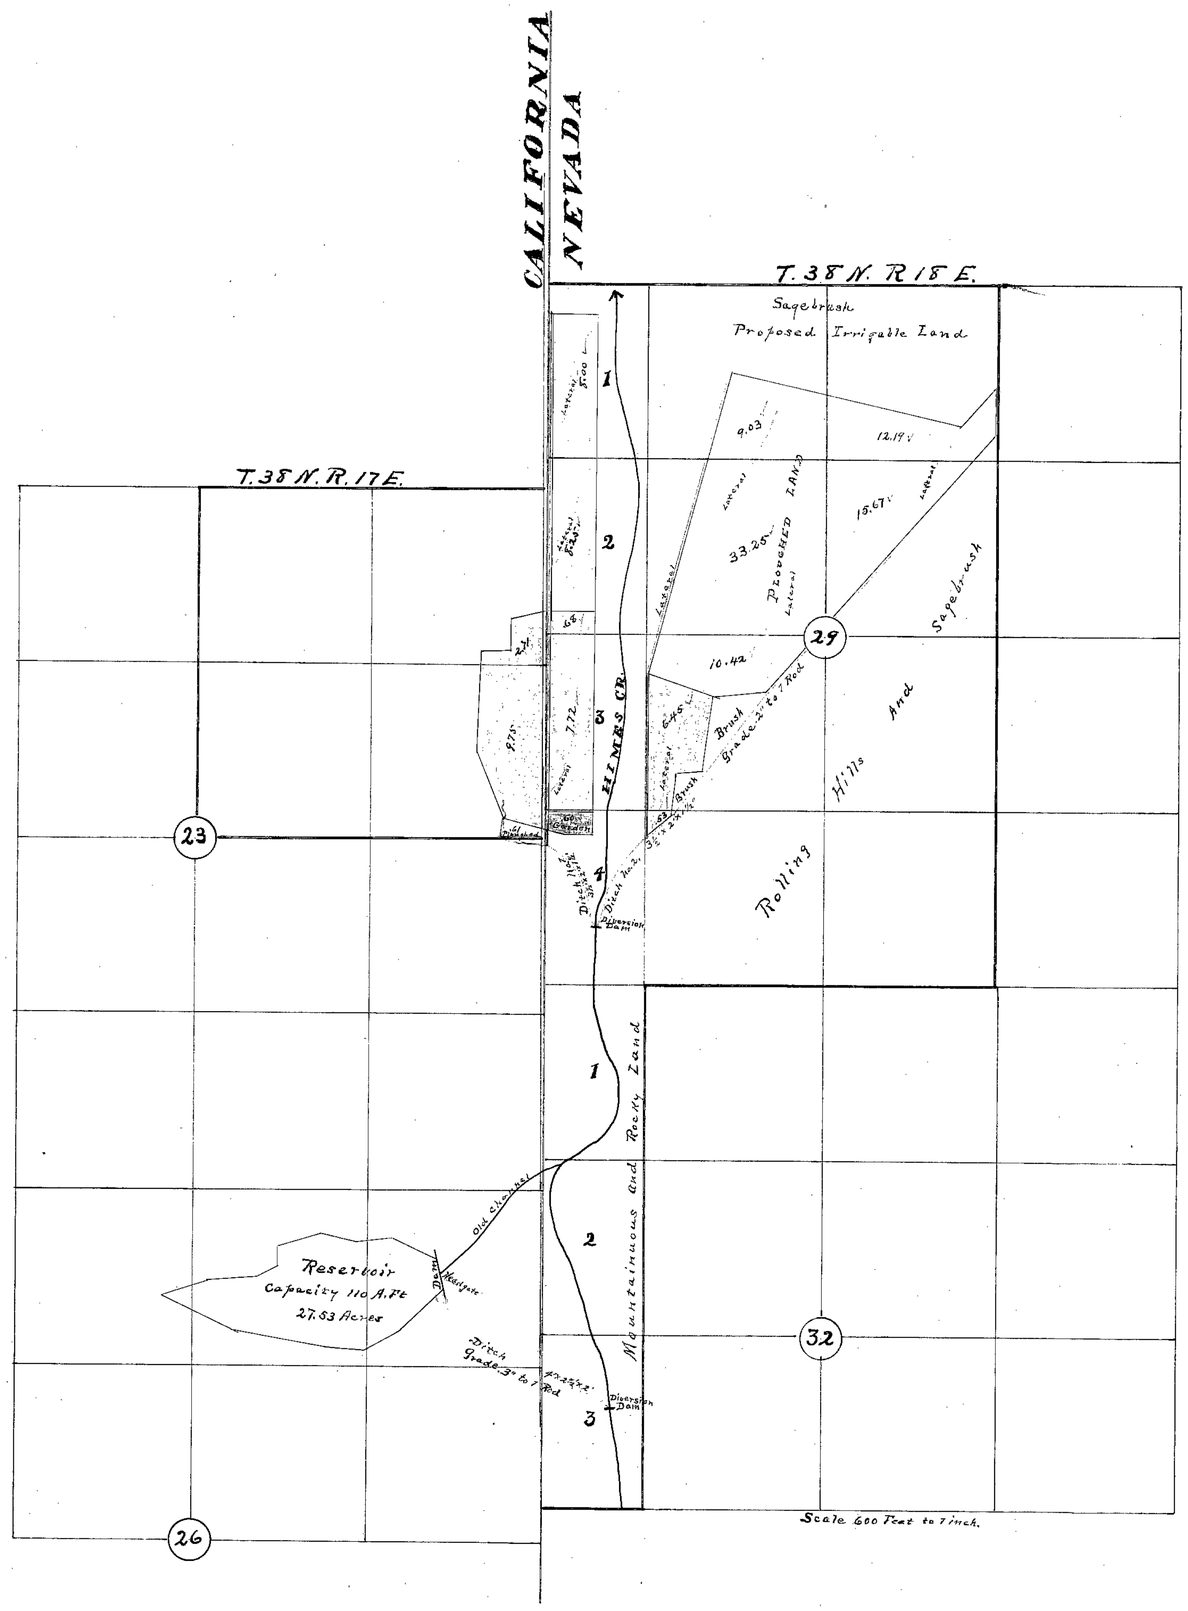

Section	Subdivision	Township	Range	Cultivated Acreage	Description of Culture	Date of First Culture
29	NE¼ NW¼	38 N.	18 E	9.03	Ploughed	
"	NW¼ NE¼	" "	" "	12.19	"	
"	SW¼ NE¼	" "	" "	15.67	"	
"	SE¼ NW¼	" "	" "	33.25	"	
"	NE¼ SW¼	" "	" "	10.42	"	
"	" "	" "	" "	6.45	Alfalfa	
"	SE¼ SW¼	" "	" "	0.83	"	
"	Lot 1	" "	" "	8.00	Grain	
"	" 2	" "	" "	8.25	"	
"	" "	" "	" "	0.68	Alfalfa	
"	" 3	" "	" "	7.72	"	
"	" 4	" "	" "	0.60	Garden	
	California					
23	NE¼ NE¼	38 N.	17 E.	2.71	Alfalfa	
"	SE¼ NE¼	" "	" "	9.75	"	
"	" "	" "	" "	0.61	Ploughed	

State of Nevada }
County of Washoe } ss.

I, Mont E. Hutchison, being first duly sworn, deposes and says that the accompanying map is a true and accurate plat of the land irrigated and proposed to be irrigated by F.A. Murphey, as taken from the field notes ~~notes~~ of a survey made by me on the 12th day of October, 1921. That the map and survey were made at the instance of F.A. Murphey, and that it truly represents the irrigated land and land proposed to be irrigated of said F.A. Murphey.

Mont E. Hutchison
State Water-Right Surveyor

Subscribed and sworn to before me this 18th day of December, 1921.

E. H. Blemer County Clerk
By, Wm. J. Murdock Deputy.

Himes Creek,
Washoe County, Nevada,
F.A. Murphey, Eagleville, Calif.
Permit No. 6319

1377 — 4-30-28

FILED
April 7, 1922
STATE ENGINEER'S OFFICE

6319