TOWNSHIP 18 SOUTH, RANGE 55 EAST.

SECTION 4

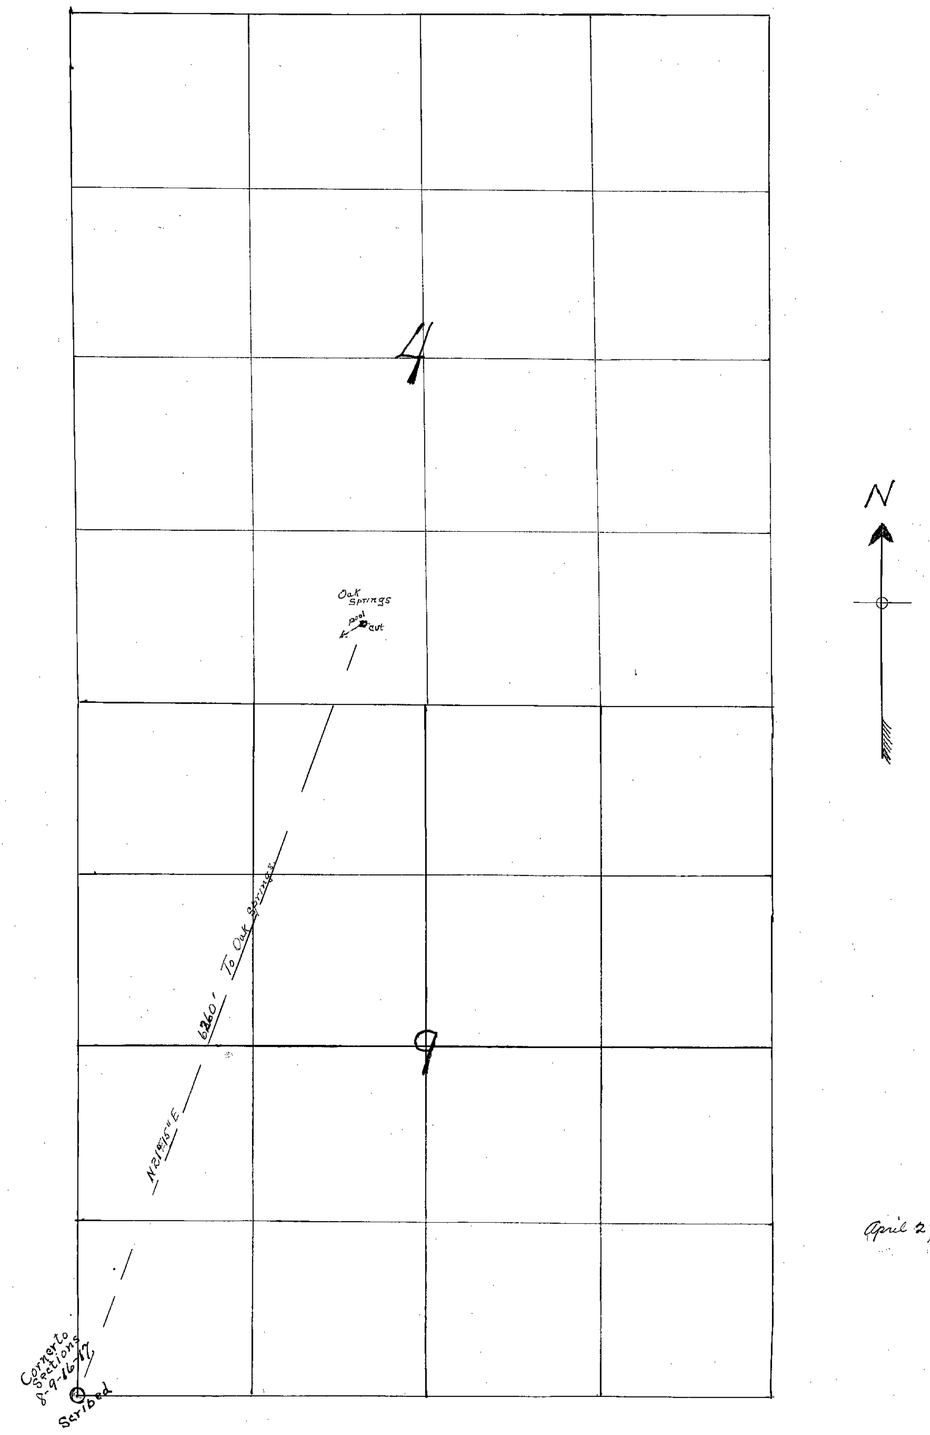

Location of Oak Spring

Sec	Subdivision	Town Ship	Range	
4	SE ¼ of the SW ¼	18 S	55 E	

Improvements Consist of cut into bank 6 feet and Cleaning out spring making a pool about 10 feet in diameter

STATE OF NEVADA.
County of NYE } ss

F.A. Buol. State Water Right Surveyor, being first duly sworn, deposes and says that the accompanying map is a true and accurate plat of the land showing the location of ~~the~~ Oak Spring, as taken from the field notes of a TR. survey made by me and completed on the 1st day of December 1921

That the map and survey were made at the instance of A.C. Aiken - Manager of Oakes Realty Company and that it truly represents that it truly represents the location of Oak Spring and the works described in application # 6323

F.A. Buol

Subscribed and sworn to before me this 14th of April 1923

Chas Brown

Notary Public in and for Inyo Co State of California
My Commission Expires Jul 19th 1925

April 27, 1923

OFFICE OF STATE ENGINEER
CARSON CITY, NEVADA.

STOCK WATER MAP OF
OAK SPRING
No 6323
4/27/23 Located In Clark County, Nevada

Use = Stock Watering 2c
Surveyed by F.A. Buol Dec 1st 1921
Mapped by F.A. Buol April - 11th 1923
Scale 600 feet = 1 inch
772 July 3, 1923 - 0.008 cfs.

6323