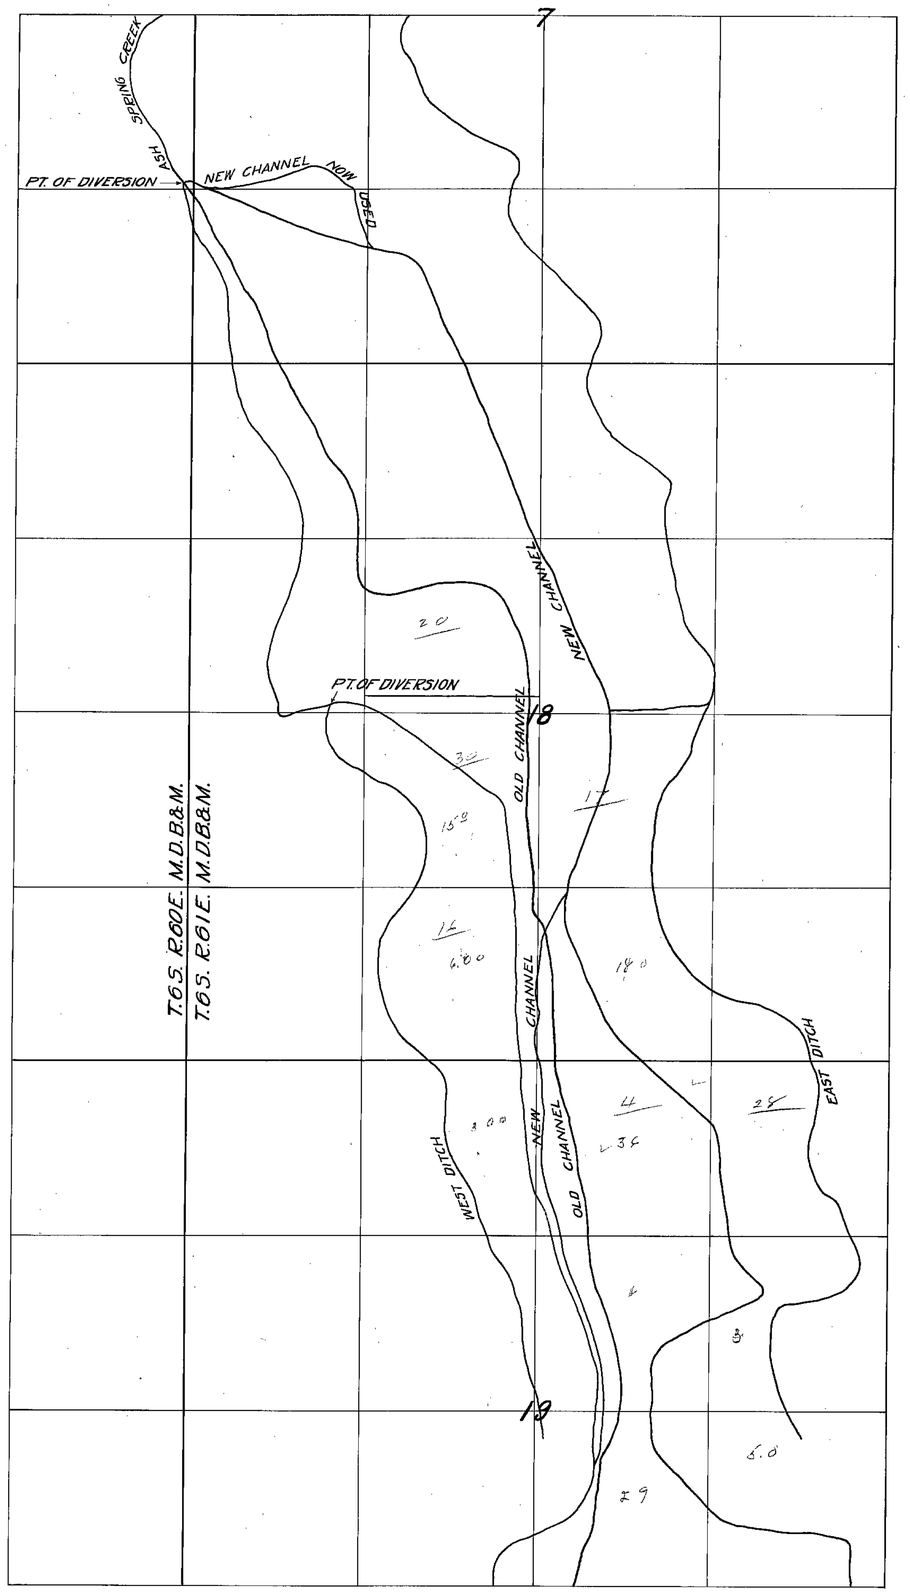

SECTION	SUBDIVISION	TOWNSHIP	RANGE	CULTIVATED ACREAGE	DESCRIPTION OF CULTURE	DATE OF FIRST CULTURE
18	S.E.N.W.	6 S.	61 E			
18	N.E.S.W.	"	"	20		
18	S.E.S.W.	"	"	30		
18	S.W.S.E.	"	"	17		
19	N.E.N.E.	"	"	28		
19	N.W.N.E.	"	"	4		
19	N.E.N.W.	"	"	16		
19	S.E.N.W.	"	"			
19	S.W.N.E.	"	"			
19	S.E.N.E.	"	"			

STATE OF NEVADA }
COUNTY OF ORMSBY } ss

I, W.T. Holcomb, being first duly sworn, depose and say that the accompanying map is a true and accurate plat of land owned and proposed to be irrigated by G.L. Chism and H.K. Brown under application No. 6326, as traced from the original plat submitted by H.K. Brown.

That the tracing was made at the instance of G.L. Chism and H.K. Brown, owners of said land and that it truly represents the land proposed to be irrigated by said owners.

W. T. Holcomb
Draughtsman

Subscribed and sworn to before me this 26th day of November, 1920.

Wm Kennett
~~Notary Public in and for Ormsby, Nevada.~~
Clerk Supreme Court of Nevada

OFFICE OF STATE ENGINEER.
CARSON CITY, NEVADA.

CULTURAL MAP OF LANDS OF
G.L. CHISM and H.K. BROWN.
No. 6326.

Nov. 26, 1920

Water Source: Ash Spring Creek.
Tributary: Ash Spring.
County of Lincoln.
Traced by: W.T. Holcomb, Nov. 23, 1920.
Scale: 1 inch = 600 feet.

11-26-20

6326