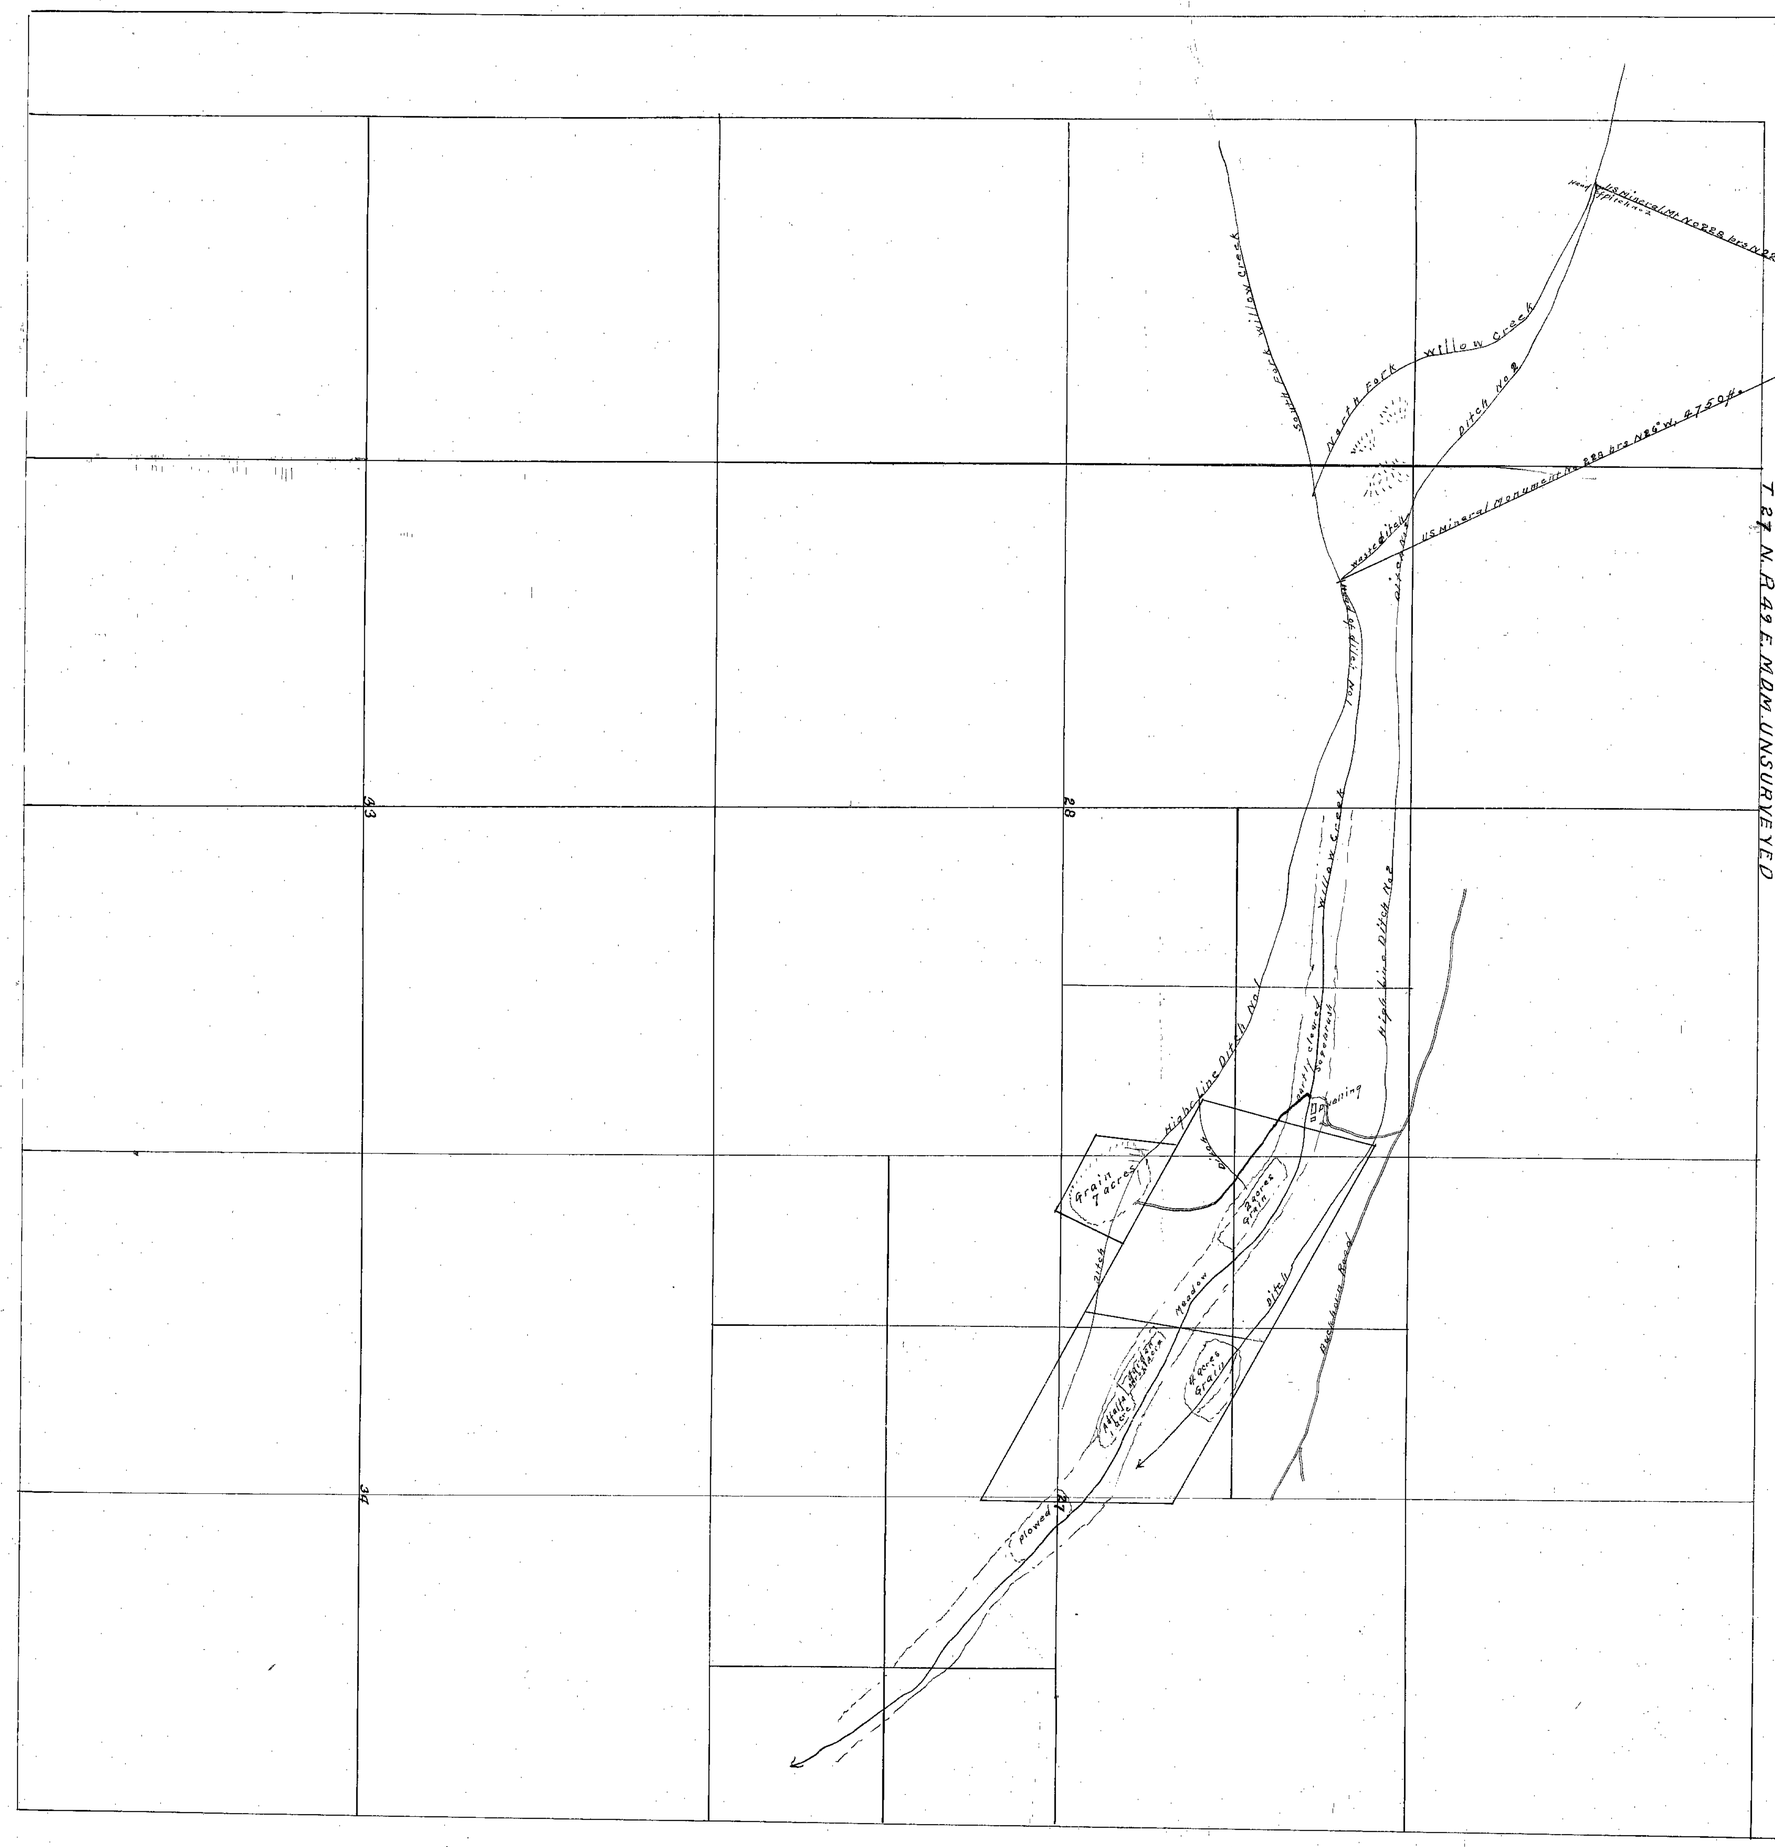

Section	Subdivision	Township	Range	Cultivated Acreage	Description of Culture
27	N2SW¼ Stanwyn NW¼NW¼	27	49E	13	Ditch Hidden Grain
28	N½NE¼				

CULTURAL MAP OF IRRIGATED LAND, OWNED BY, FRANK MURPHY, ON WILLOW CREEK. EUREKA, CO. NEVADA

STATE OF NEVADA }
COUNTY OF EUREKA } SS

I Clarence Johnson, being first duly sworn depos and say, that the above map is a true and accurate plat of the lands irrigated by Frank Murphy as taken from the field notes of a survey made by me, completed on the 16th day of October 1920

That the map and survey were mad at the instance of Frank Murphy owner of said lands, and that it truly represents the irrigated lands of the said Frank Murphy.

Clarence Johnson
Surveyor

Subscribed and sworn to before me this 16 day of Nov 1920

W. Reynolds
Notary Public in and for Eureka County Nevada

Scale 600 ft = 1 inch.

May 25, 1921 under #6473

under #6327

6327-6473