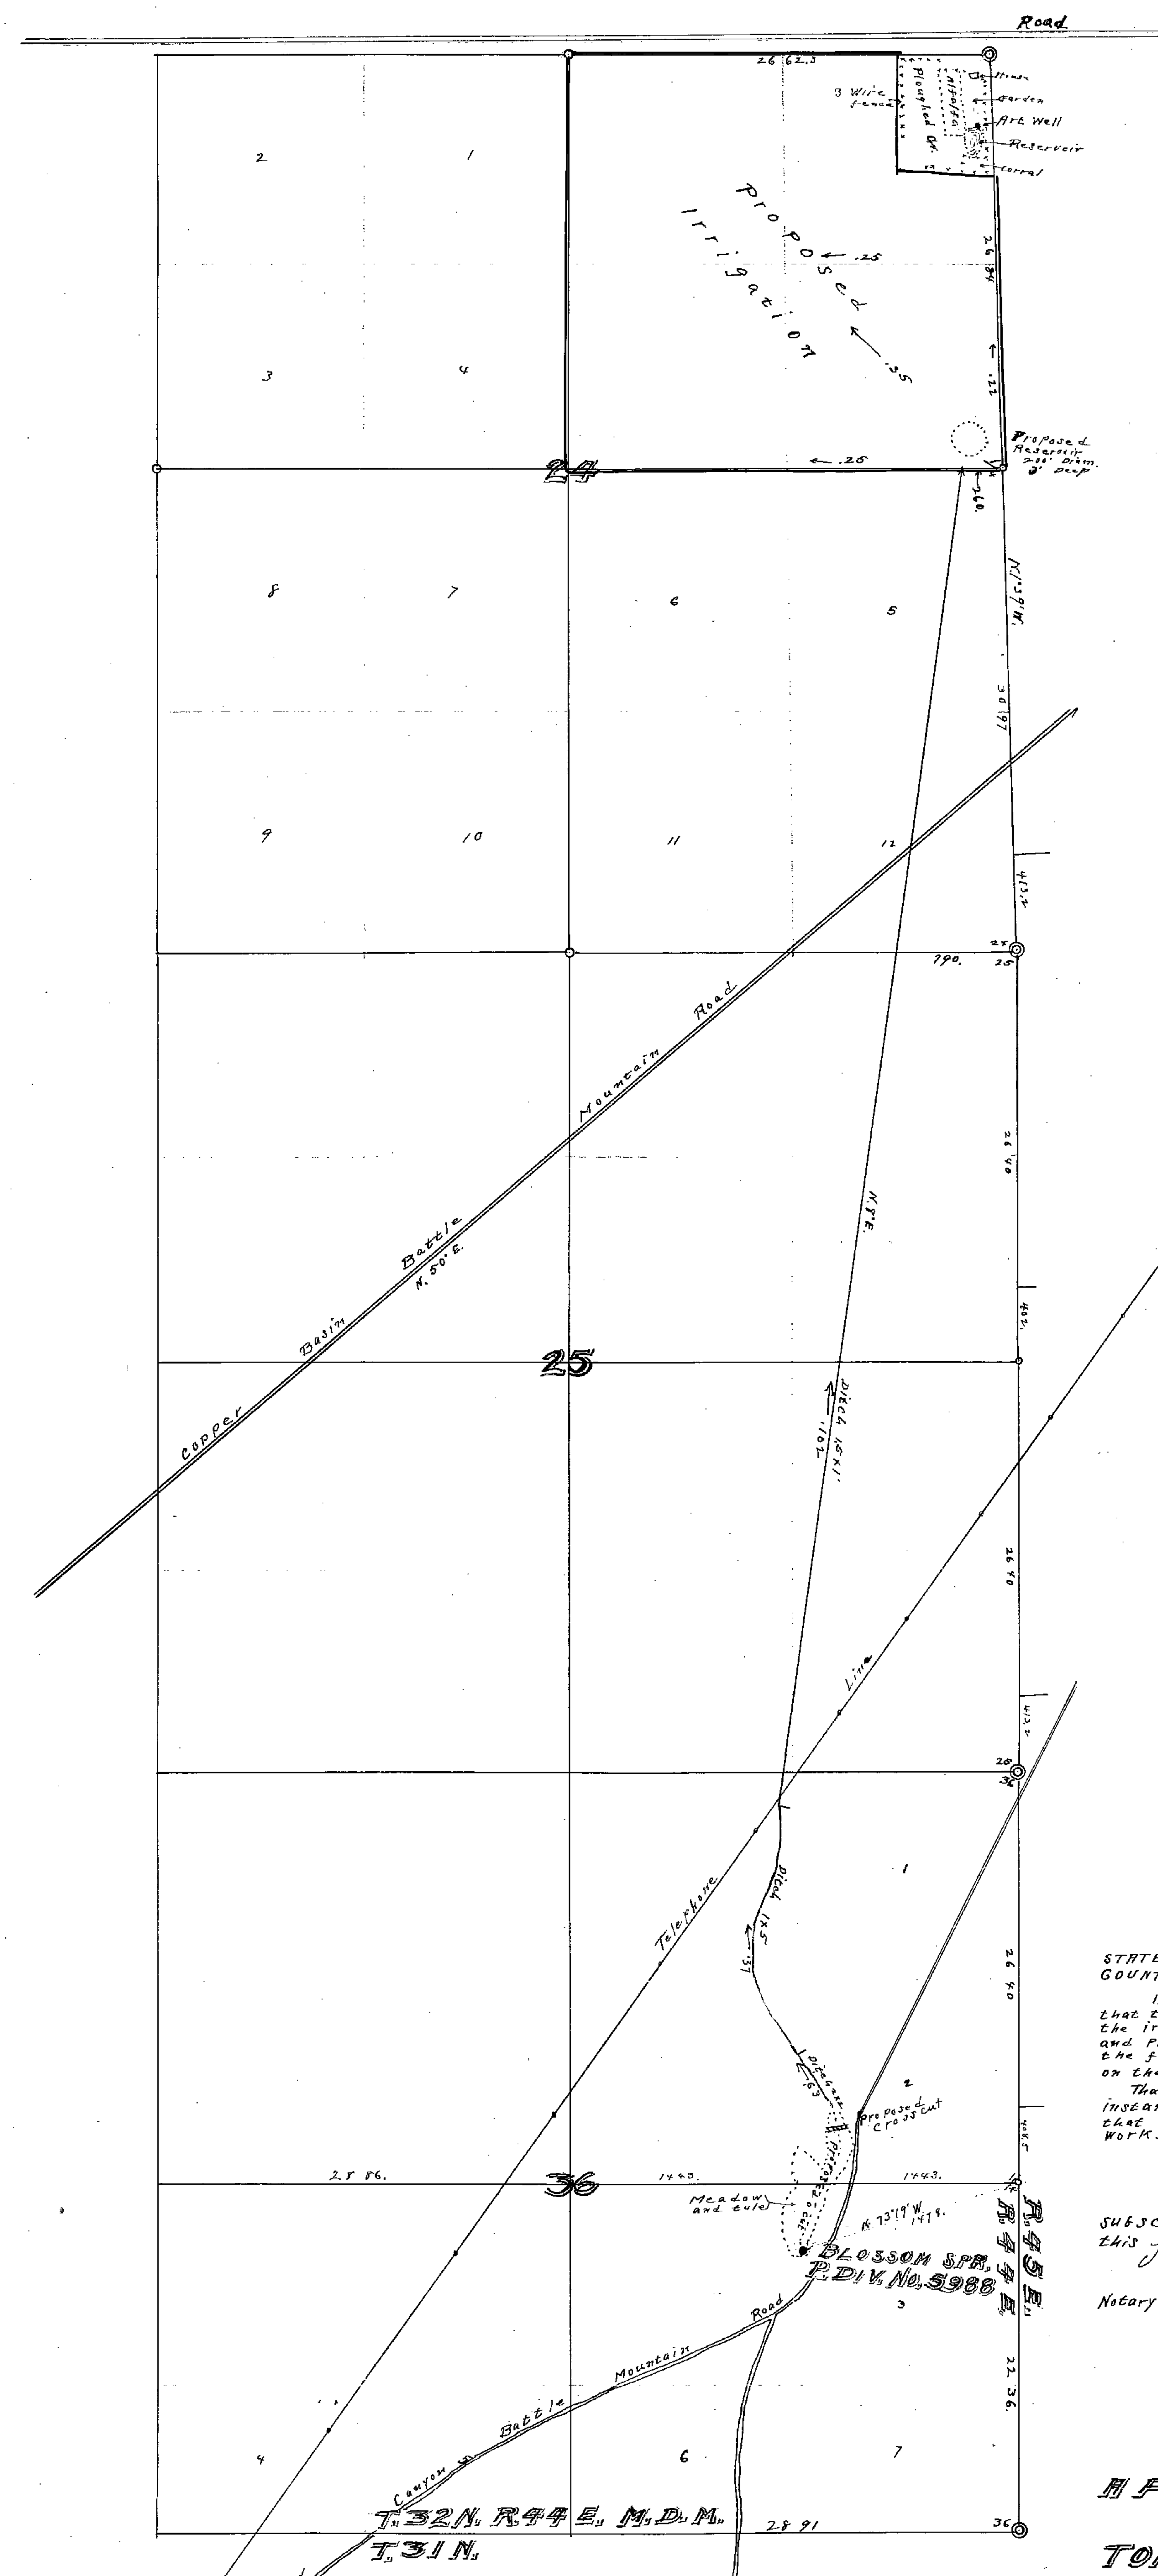

18600
15840
27600
25260
35

STATE OF NEVADA
COUNTY OF LANDER ss.

I, O. P. Adams, being first duly sworn, depose and say that the accompanying map is a true and accurate plat of the irrigated lands and proposed irrigation, the works and proposed works of Tony Longero, as taken from the field notes of a survey made by me, completed on the 14th day of November 1923.

That the map and survey were made at the instance of Tony Longero, owner of said lands, and that it truly represents the work and proposed works of Tony Longero.

O. P. Adams
Surveyor.

Subscribed and sworn to, before me, this first day of December 1923.

W. C. Hancock
Notary Public in and for Lander County, Nevada.

MAP
APPLICATION No. 5988. + 6352
OF
TONY LONGERO, WHOSE ADDRESS IS BATTLE MOUNTAIN, LANDER COUNTY, NEVADA.

SCALE
600 FT. TO ONE INCH.

FILED
DEC - 4 1923
STATE ENGINEER'S OFFICE

Place in files under 6352-5988