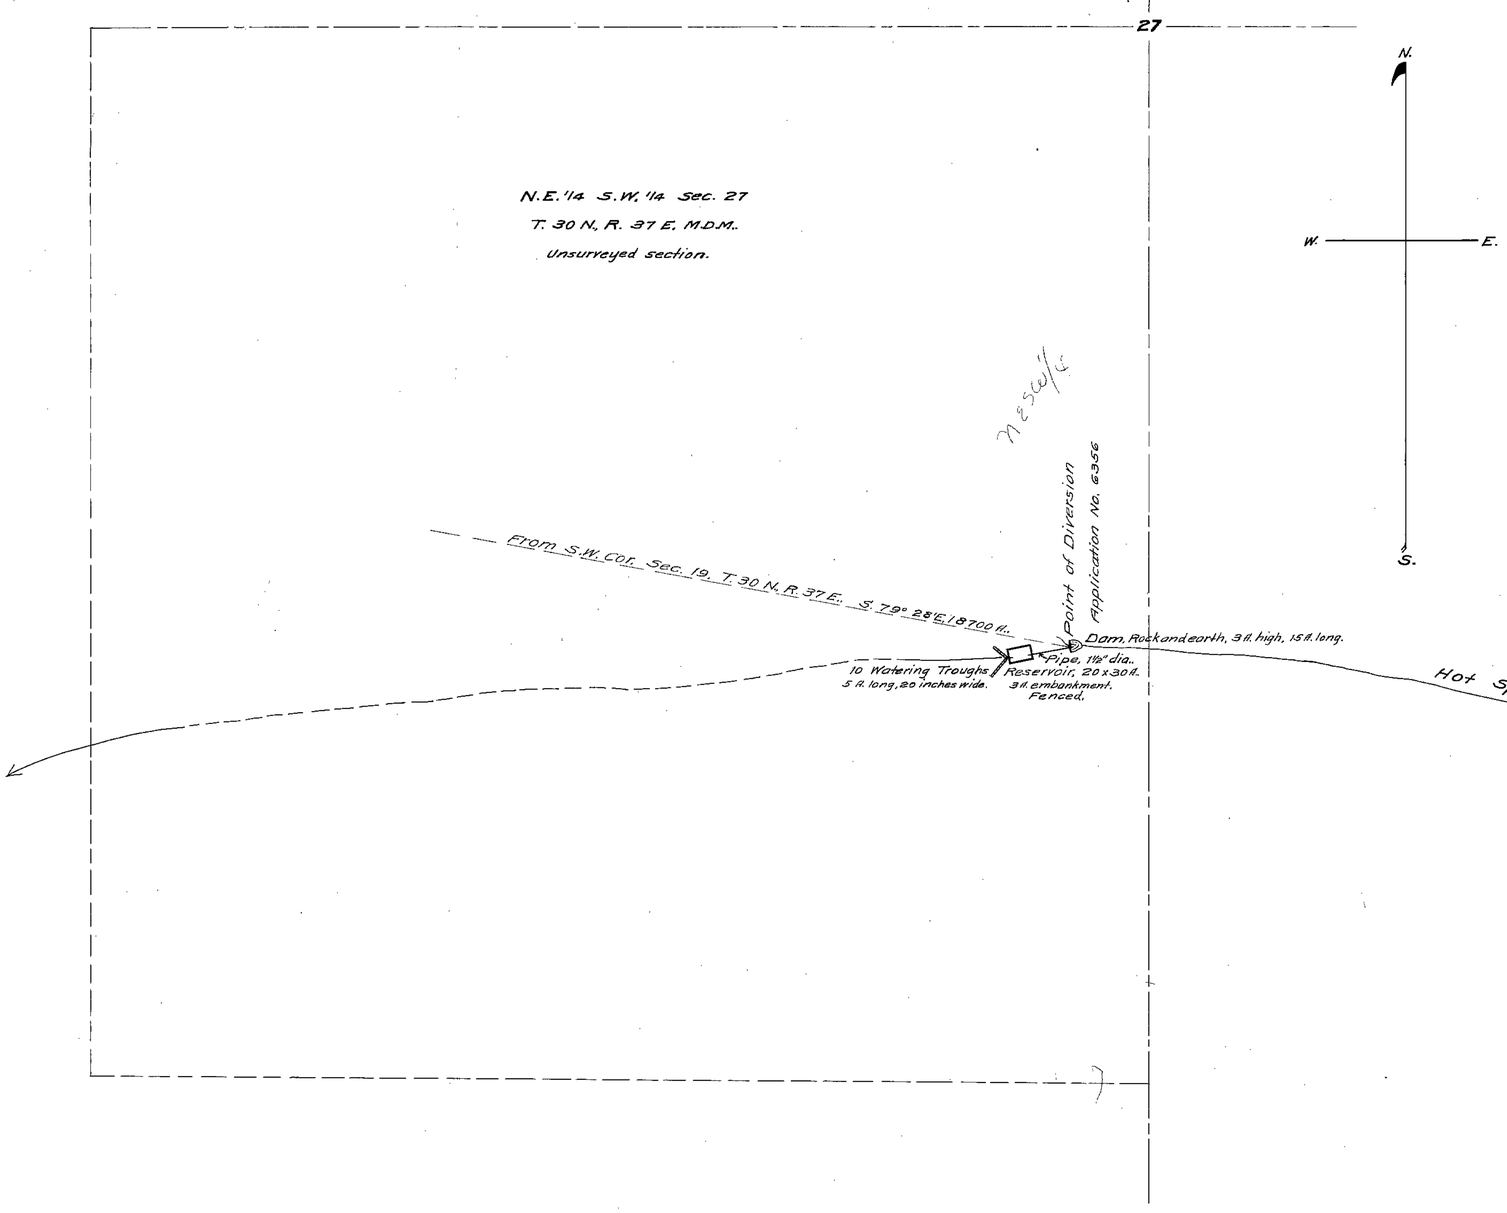

State of Nevada }
County of Pershing } ss

I, John A Runner, being first duly sworn, depose and say that this map, consisting of one sheet, has been correctly drawn to the designated scale from field notes of surveys made by me on the 2nd and 3rd days of December, 1920, and the 17th day of September, 1927. That it truly and correctly represents the location and extent of the works used to divert water in Hot Springs Canyon, in Pershing County, by the W.C. Pitt Company, for stockwatering purposes. That the point of diversion, the location and size of the diverting conduit or channel, the place and manner of use and the location and names of all other works or streams which are crossed by, or connected with the said works, are fully and correctly designated thereon.

John A. Runner
State Water Right Surveyor.

subscribed and sworn to before me this 30th day of September, 1927.

[signature]
Notary Public in and for Pershing County, Nevada.

Scale, 100' = 1"

0 50' 100' 200' 300' 400' 500'

FILED Oct. 1, 1927 STATE ENGINEER'S OFFICE

OFFICE STATE ENGINEER SEP 26 '27 RECEIVED ANS.

OFFICE STATE ENGINEER OCT 1 '27 RECEIVED

MAP TO ACCOMPANY
PROOF OF BENEFICIAL USE
UNDER APPLICATION NO. 6356
FOR
STOCKWATERING
BY
W.C. PIIT COMPANY
FROM
HOT SPRINGS CANYON

Scale No. —1350— 4-13-28

6356