T. 42 N., R. 37 E. of Mt. Diablo B. and M.

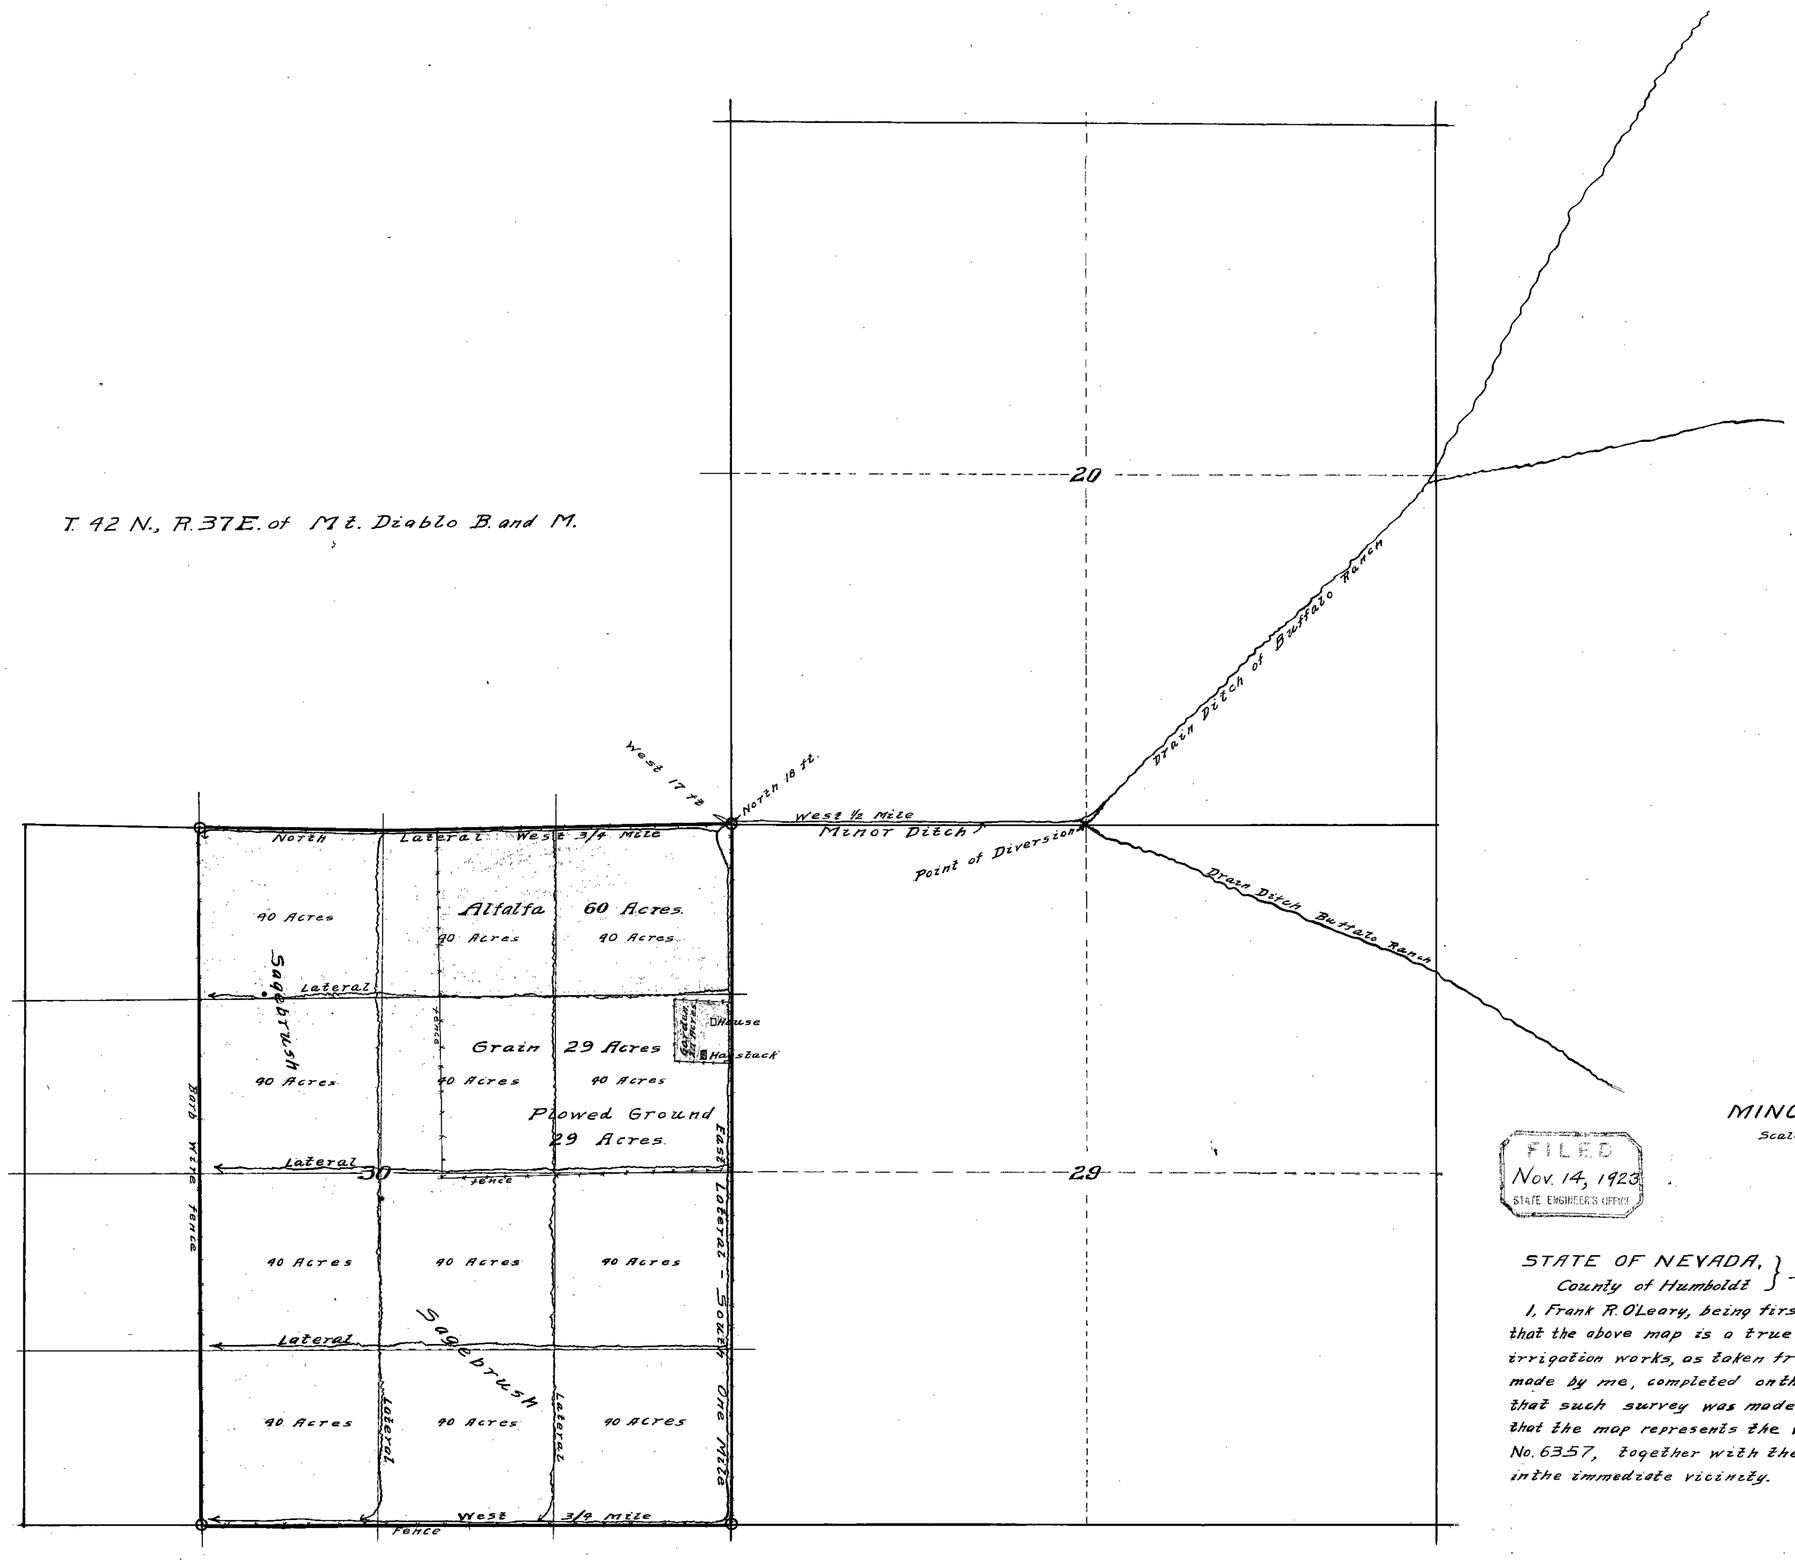

MINOR RANCH

Scale 1 inch = 600 ft.

FILED
Nov. 14, 1923
STATE ENGINEER'S OFFICE

STATE OF NEVADA, } S.S.
County of Humboldt

I, Frank R. O'Leary, being first duly sworn, depose and say that the above map is a true and accurate plat of the Minor irrigation works, as taken from the field notes of a survey made by me, completed on the 11th day of November, 1923; that such survey was made at the instance of T.F. Minor; that the map represents the works described in Application No. 6357, together with the location of streams and ditches in the immediate vicinity.

Frank R. O'Leary
Surveyor.

Subscribed and sworn to before me this, the 13th day of November, 1923

James A. Ritchie
Notary Public
My commission expires
January 5th 1927

6357