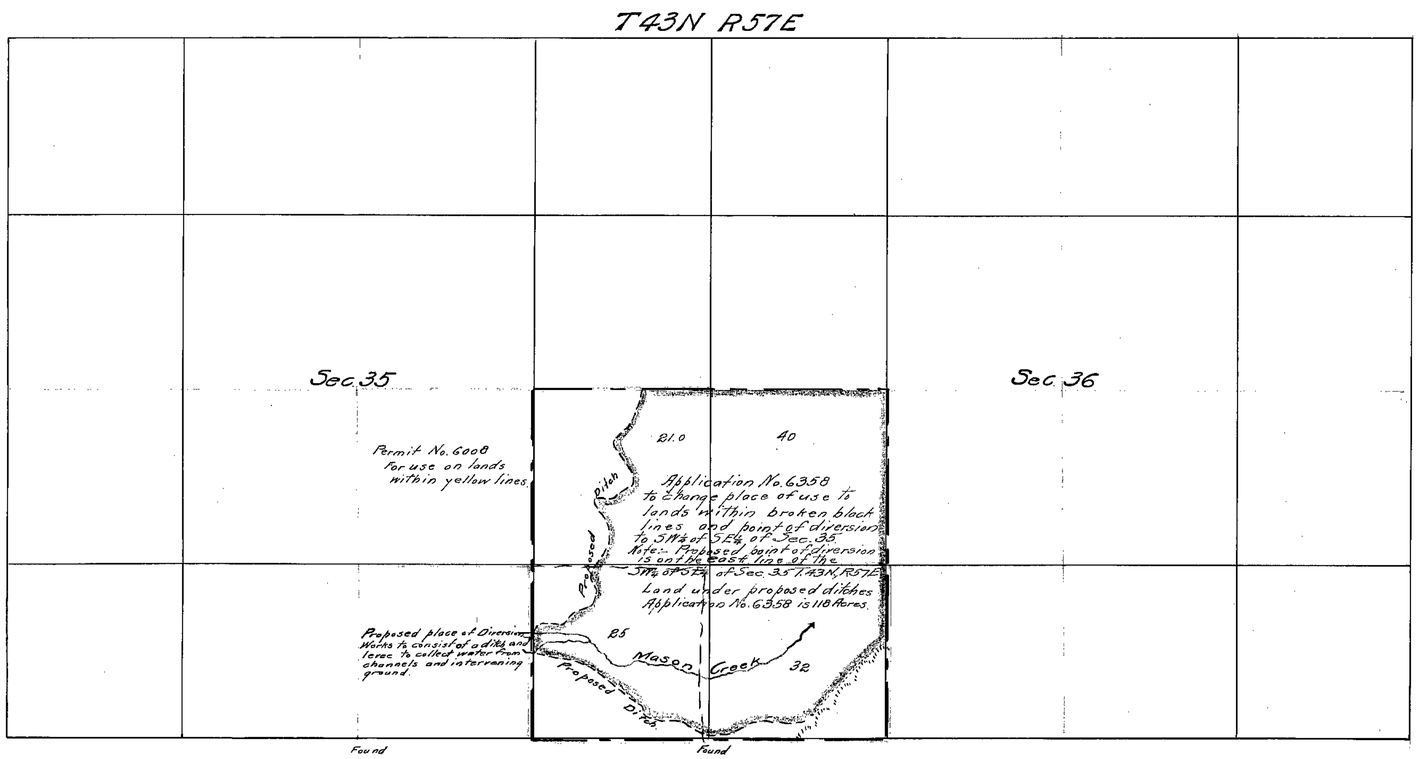

STATE OF NEVADA }
COUNTY OF ELKO } ss.

Chas. F. DeArmond, being first duly sworn, deposes and says: that the above map is a true and accurate plat of the proposed Carter Irrigation works, as taken from the field notes of a survey made by me (~~or under my supervision and direction~~) completed on the 11th day of June, 1921, that such survey was made by me at the request of Arthur K. Carter, that the map represents the works described in application No. 6358, together with the location of reservoirs and ditches in the immediate vicinity.

Chas. F. DeArmond
State Water-right Surveyor

Subscribed and sworn to before me this 9th day of July, 1921.

T. P. Carville
Notary Public in and for Elko County, Nevada.

7-11-21

FILED
July 11, 1921
STATE ENGINEER'S OFFICE

MAP
OF
PROPOSED IRRIGATION WORKS
OF
ARTHUR K. CARTER

HALLECK NEVADA
PERMIT No. 6008
APPLICATION TO CHANGE:- No. 6358
SOURCE: MASON CREEK
SYSTEM: BRUNEAU RIVER
Surveyed by C. F. DeArmond
Scale 1 Inch = 600 Ft.

6358