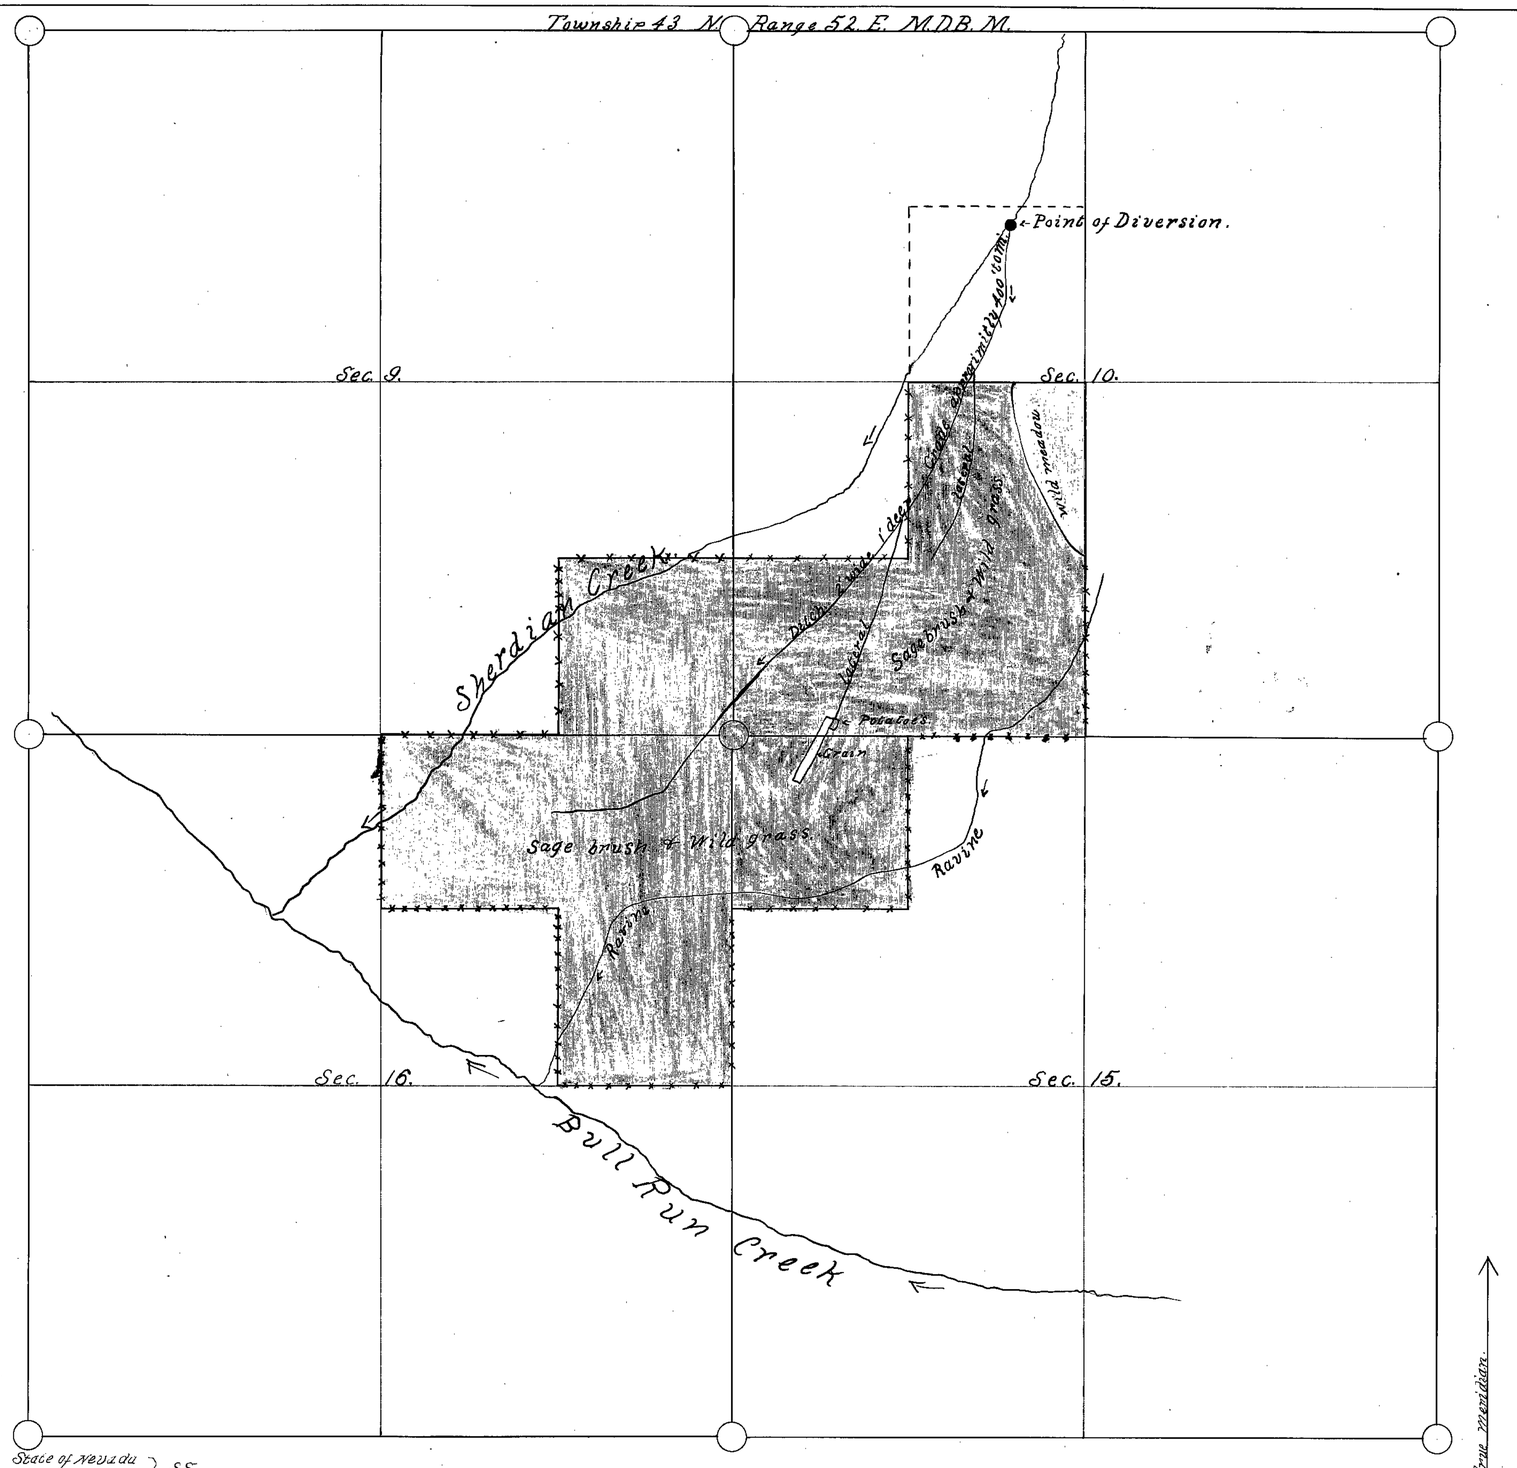

State of Nevada } S.S.
County of Elko

I Chester L Woodward being first duly sworn depose and say that the above map is a true and accurate plat of the lands to be irrigated by, Mary M. Storff, under Permit No. 6368, as taken from the field notes of a survey made by me:

Completed on the 6th day of September, 1922.

That the map and survey were made at the request of Mary M. Storff, owner of said land; and it truly represents the lands to be irrigated, under Permit Serial No. 6368

Chester L. Woodward.
Surveyor.

Subscribed and sworn to before me, this 9th day of September, A.D. 1922.

Chester J. French.
Notary Public in and for Elko County State of Nevada.

FILED
Sept. 15, 1922.
STATE ENGINEER'S OFFICE

9-15-22

Subject. Sheridan Creek.
Serial No. 6368.
Owner Mary M. Storff.
Address. Tuscarora. Nevada
Scale. 600' to inch.
Colored portions, land susceptible to irrigation under permit.

6368