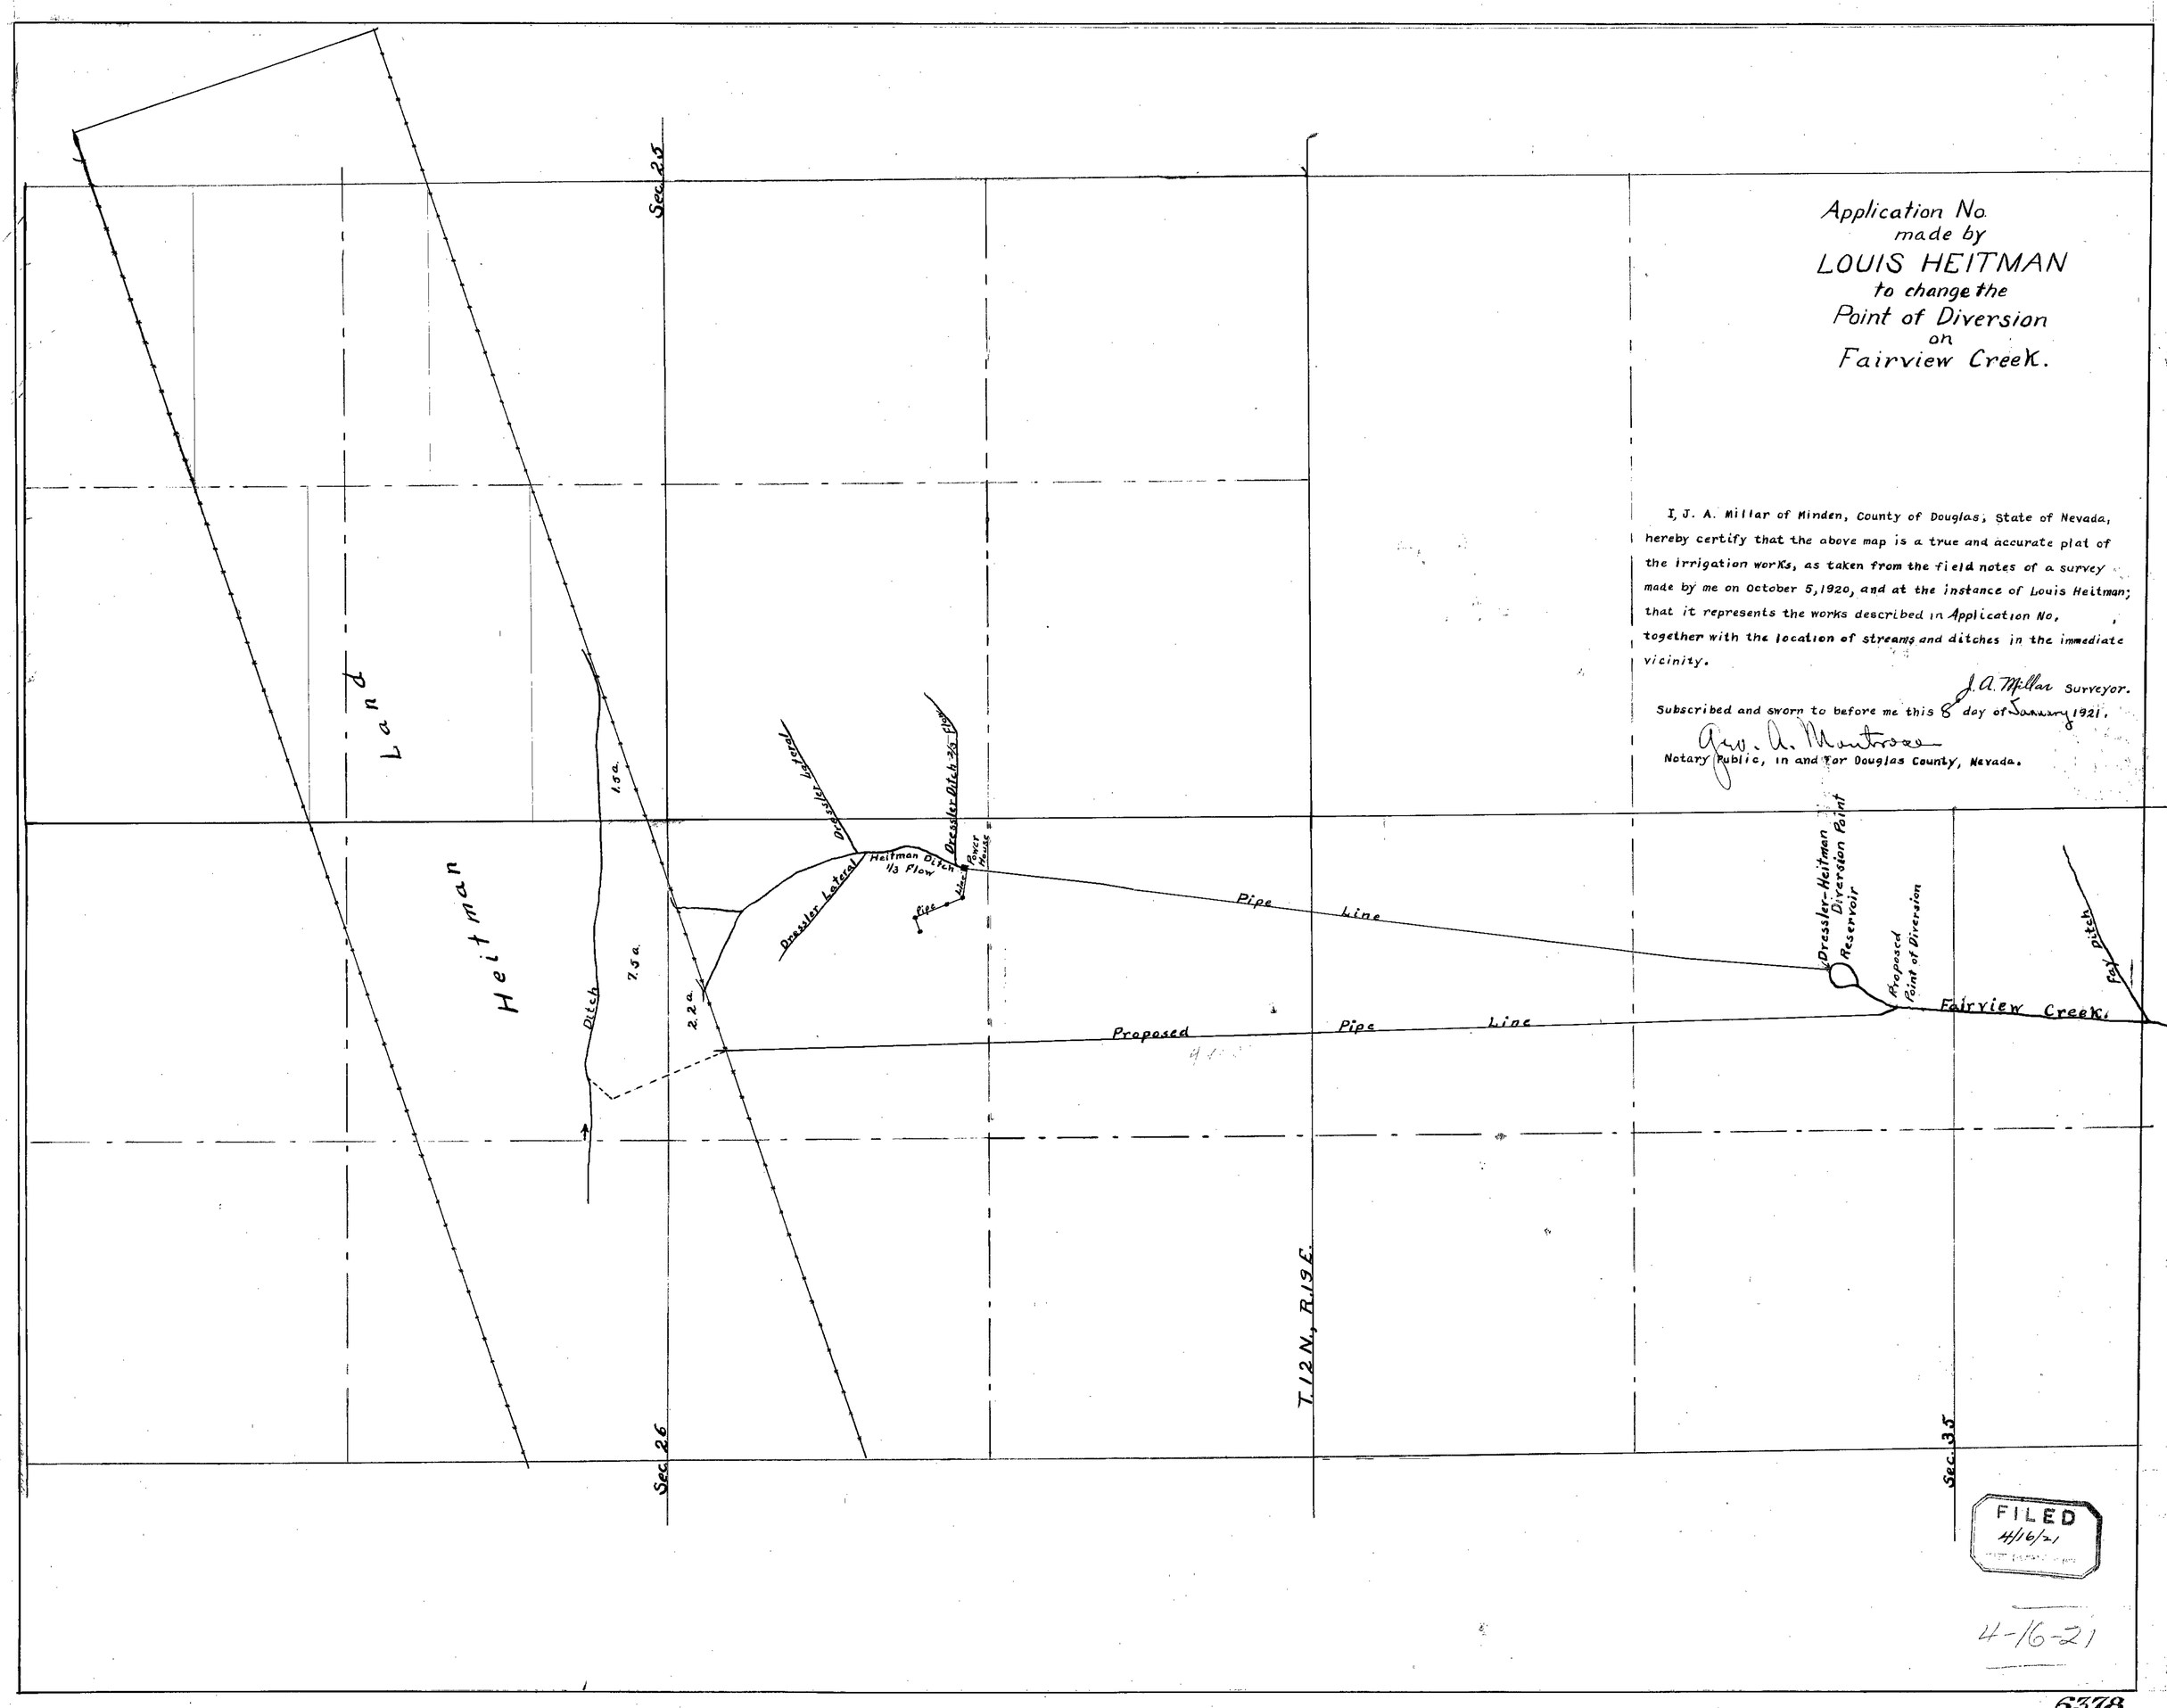
Application No.
made by
LOUIS HEITMAN
to change the
Point of Diversion
on
Fairview Creek.
I, J. A. Millar of Minden, County of Douglas, State of Nevada, hereby certify that the above map is a true and accurate plat of the irrigation works, as taken from the field notes of a survey made by me on October 5, 1920, and at the instance of Louis Heitman; that it represents the works described in Application No. , together with the location of streams and ditches in the immediate vicinity.
J. A. Millar Surveyor.
Subscribed and sworn to before me this 8 day of January 1921.
Geo. A. Montrose
Notary Public, in and for Douglas County, Nevada.
Sec. 25
Sec. 26
Sec. 35
T. 12 N., R. 19 E.
Land
Heitman
Ditch
1.5 a.
7.5 a.
2.2 a.
Dressler Lateral
Dressler Ditch 3/8 Flow
Heitman Ditch 1/3 Flow
Pipe
Tower House
Pipe Line
Dressler-Heitman Diversion Point
Reservoir
Proposed Point of Diversion
Fairview Creek.
Fox ditch
Proposed Pipe Line
FILED
4/16/21
4-16-21

6378