Section	Sub-Division	Township	Range			
29	S.E¼ of N.E¼	12 N.	42 E M.D.B.			

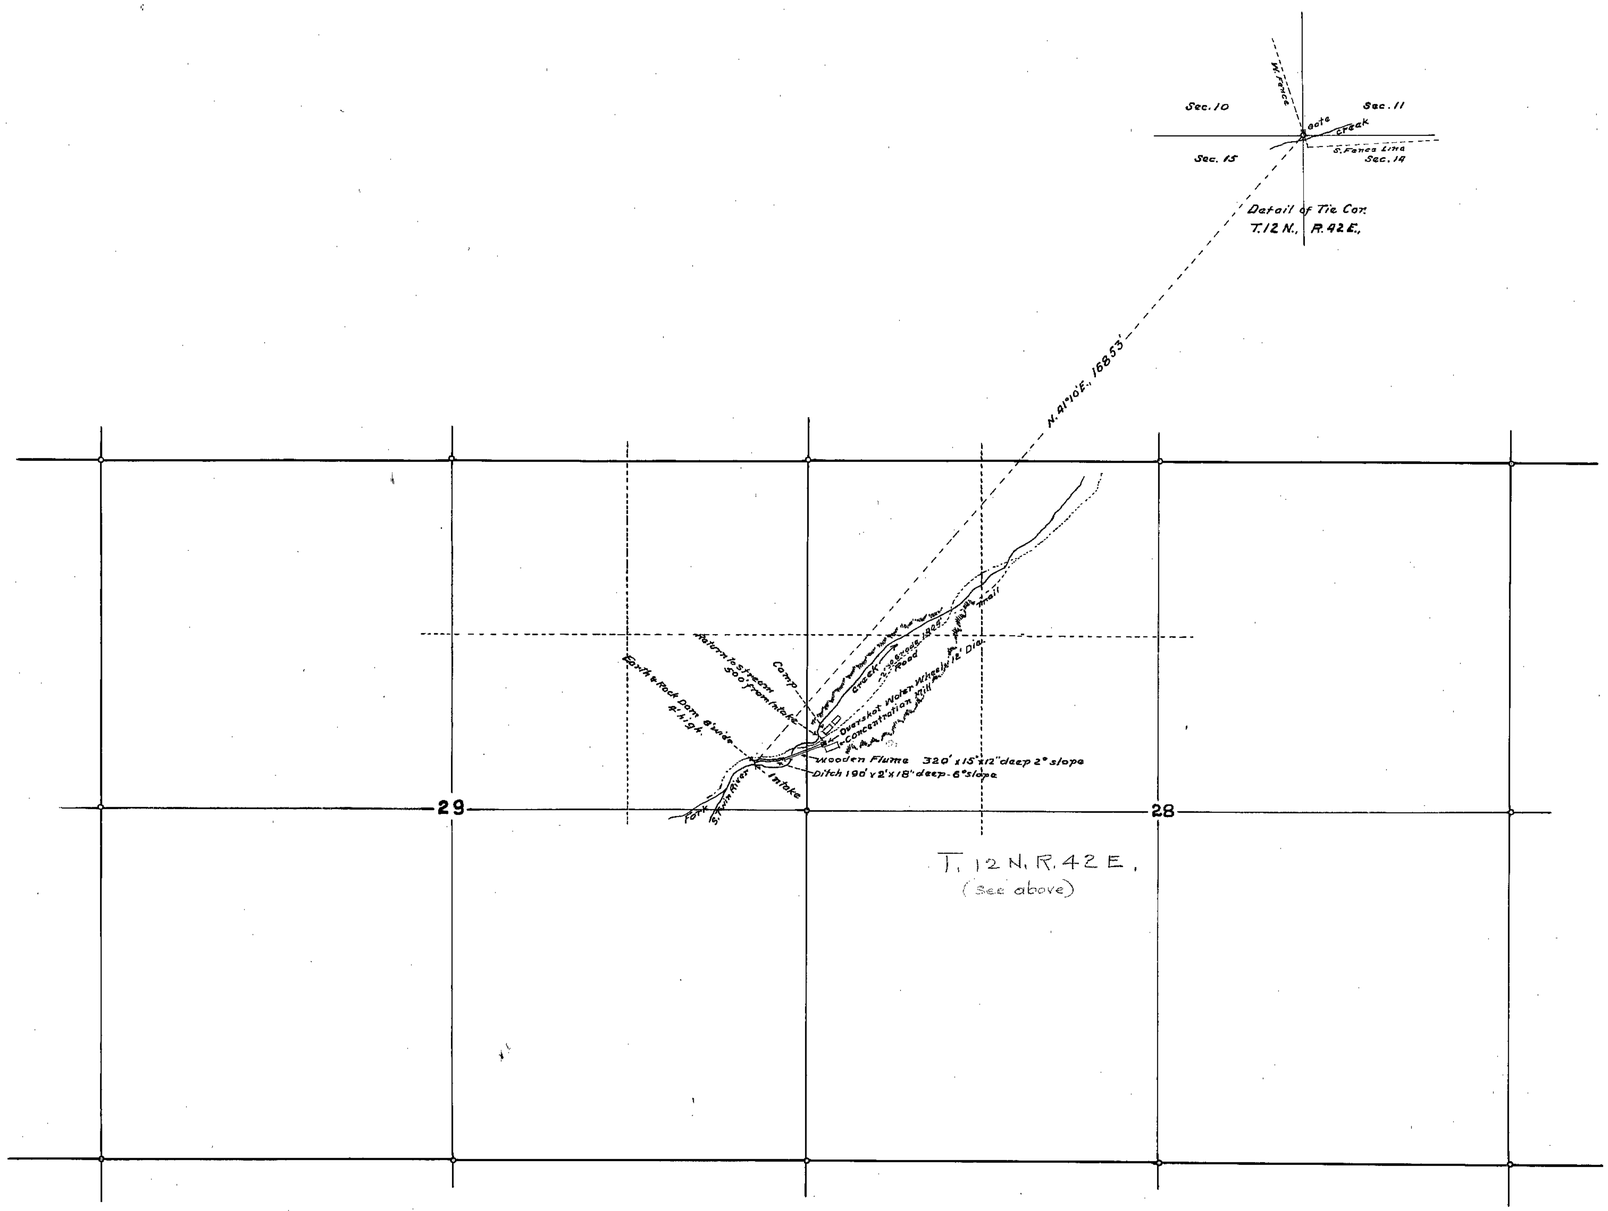

State of Nevada
County of Esmeralda } SS.

I, Edwin S. Giles, being first duly sworn, depose and say that the above map is a true and accurate plat of the power plant of Julius R. Gaynor, as taken from the field notes of a survey made by me, and completed on the 12th day of September 1922, that such survey was made at the instance of Julius R. Gaynor, owner of said plant and that it truly represents the works described in Application No. 6539, together with the location of streams and ditches, in the immediate vicinity.

Edwin S. Giles
State Water Right Surveyor.

Subscribed and Sworn to, before me, this 3rd day of October, 1922.
Arthur E. Barnes
Notary Public in and for Esmeralda County, Nevada.

1032, Book 5 May 29, 1924 for 4.505 c.f.s.

STATE ENGINEER'S OFFICE
Oct. 12, 1922.
FILED

WATER APPLICATION
~~6539~~ 6395
JULIUS R. GAYNOR.
NYE COUNTY, NEVADA.

Scale 600 ft. to 1 inch.

6395