Section	Subdivision	Township	Range	Cultivated Acreage	Description of Culture	Date of First Cultre
36	NE¼ NE¼	20 N	64 E	1.761	Garden	
"	" "	"	"	1.337	Grain	
"	" "	"	"	1.999	Alfalfa	
"	NW¼ "	"	"	.299	Garden	
"	" "	"	"	2.968	Alfalfa	
"	SW¼ "	"	"	2.457	"	
"	" "	"	"	2.135	"	
			Total	12.956		

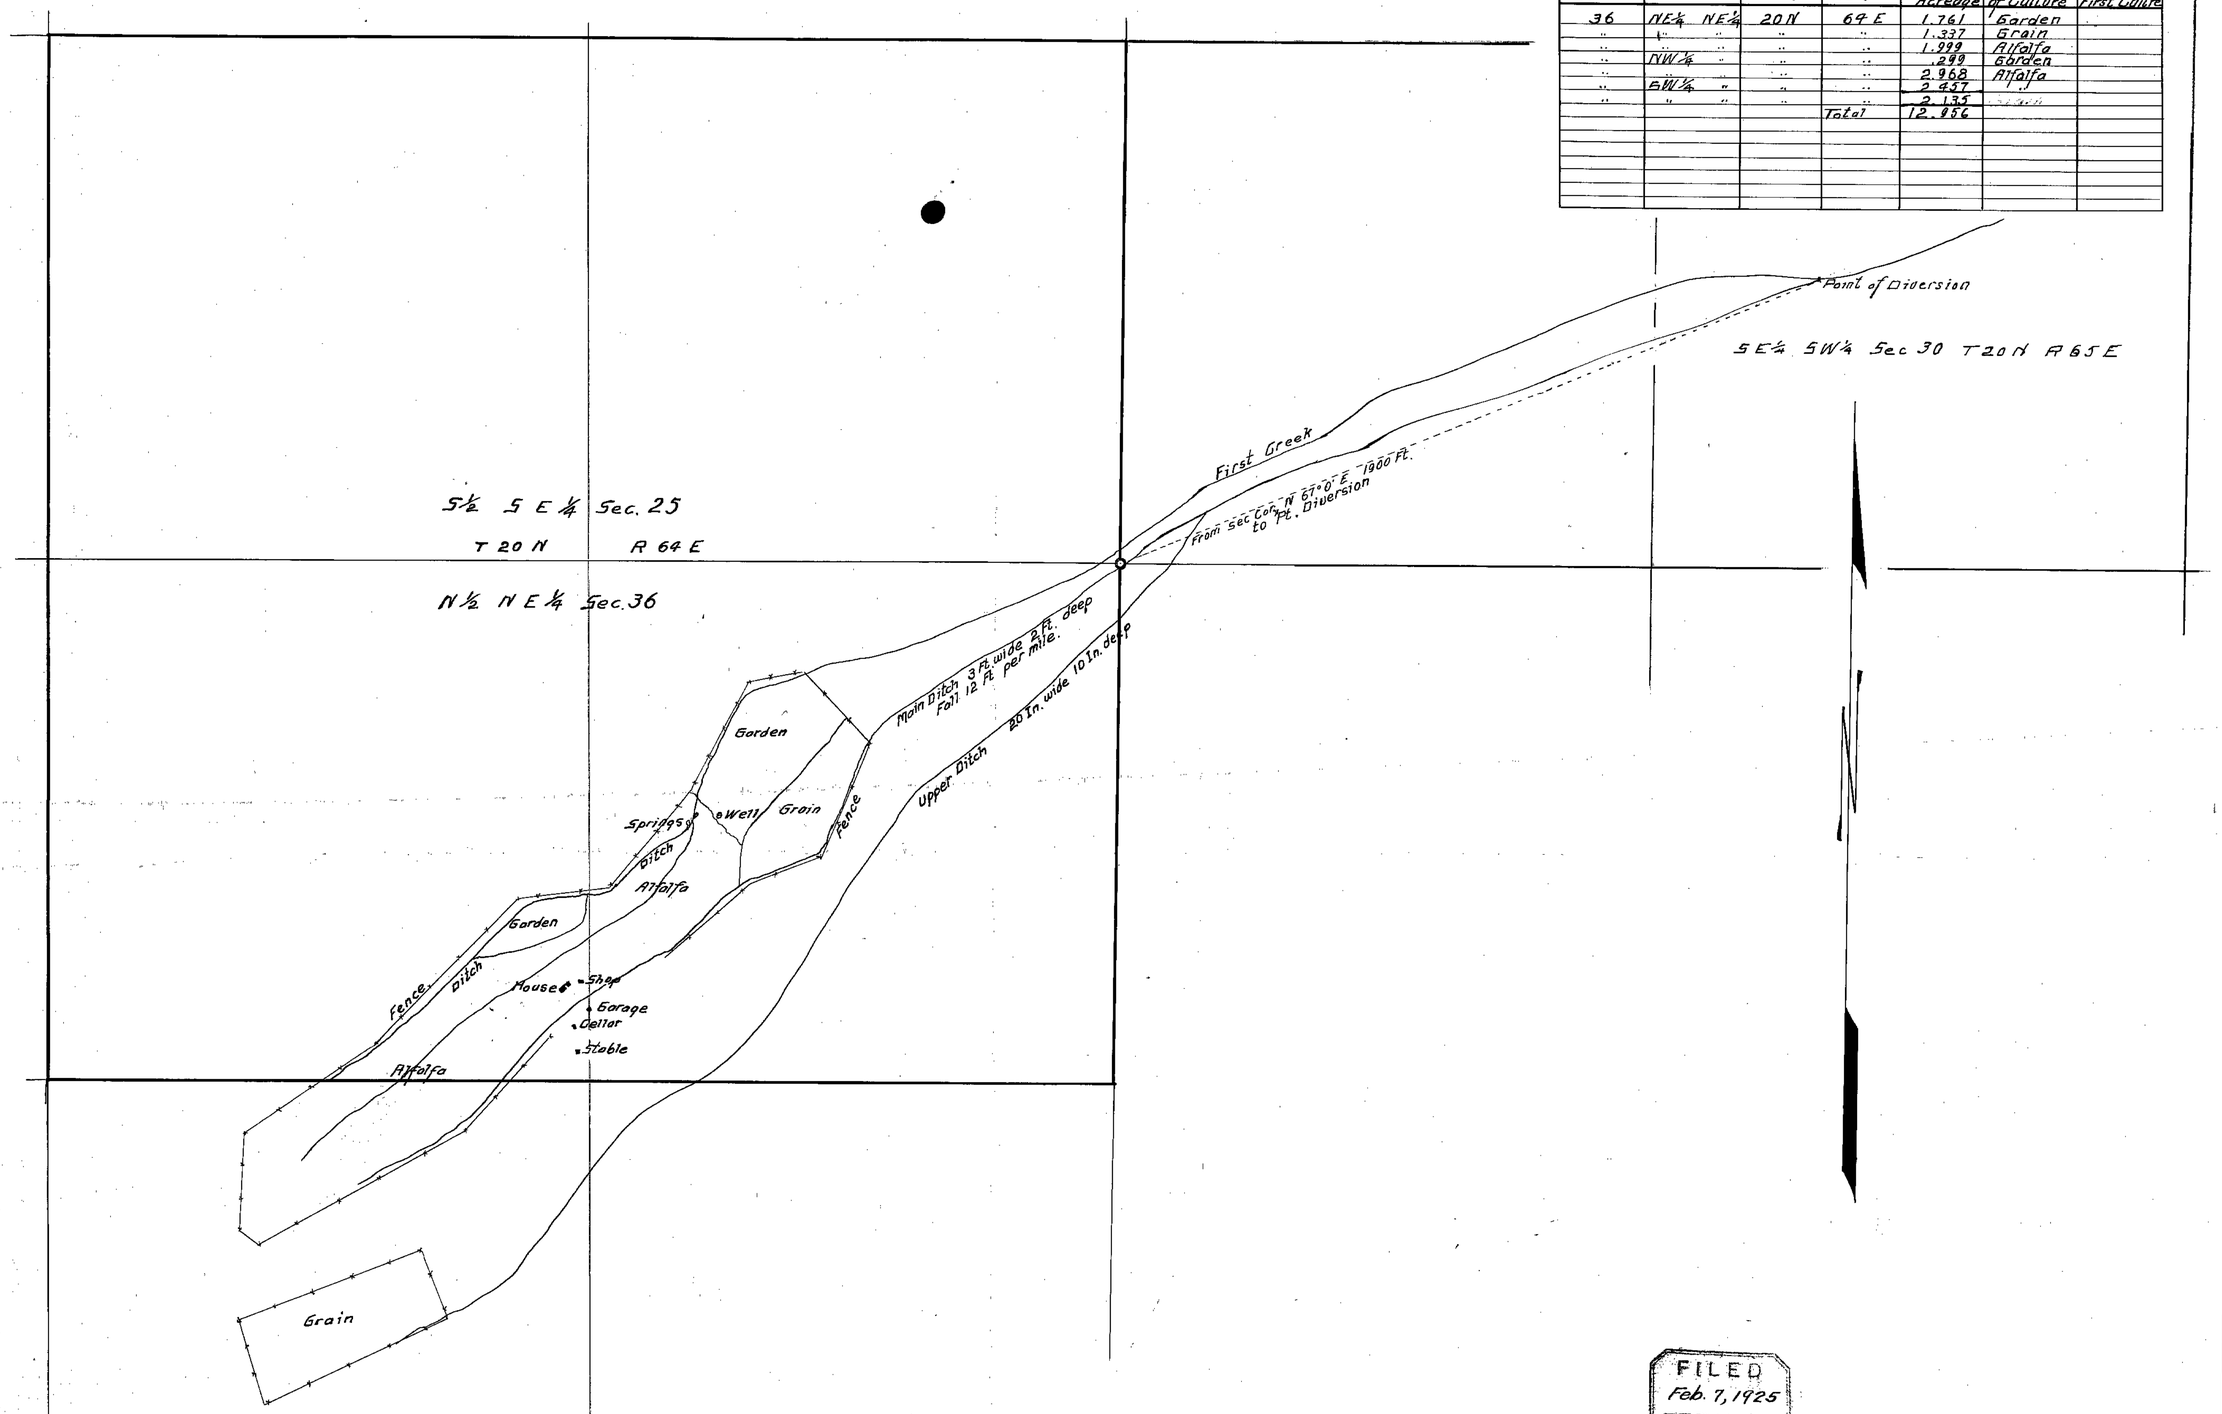

FILED
Feb. 7, 1925
State Engr.

STATE of NEVADA
COUNTY of WHITE PINE } s.s.

I, Richard P. Arnold, being first duly sworn depose and say That the above map is a true and accurate plat of lands irrigated by Marion Williamson as taken from the field notes of survey made by me, completed on the 14th day of September 1924. That the map and survey were made at the instance of Marion Williamson, owner of said lands and that it truly represents the irrigated lands of said Marion Williamson.

R. P. Arnold
Surveyor

Subscribed and sworn to before me this 20 day of Oct. 1924

O. T. Oldfield
~~Notary Public in and for White Pine County, Nevada.~~

Certificate No. 1100, Bk. 5 Issued Feb. 18, 1925 for 0.1296 c.f.s. or 38.88 ac.ft.

CULTURAL MAP
For Application No. 6403 Showing Lands Irrigated from The Waters of FIRST CREEK by Marion Williamson McGill, Nev.
Surveyed by R. P. Arnold, Ely, Nevada
Scale 1 In. = 200 Ft.

2-7-25
Oldfield

6403