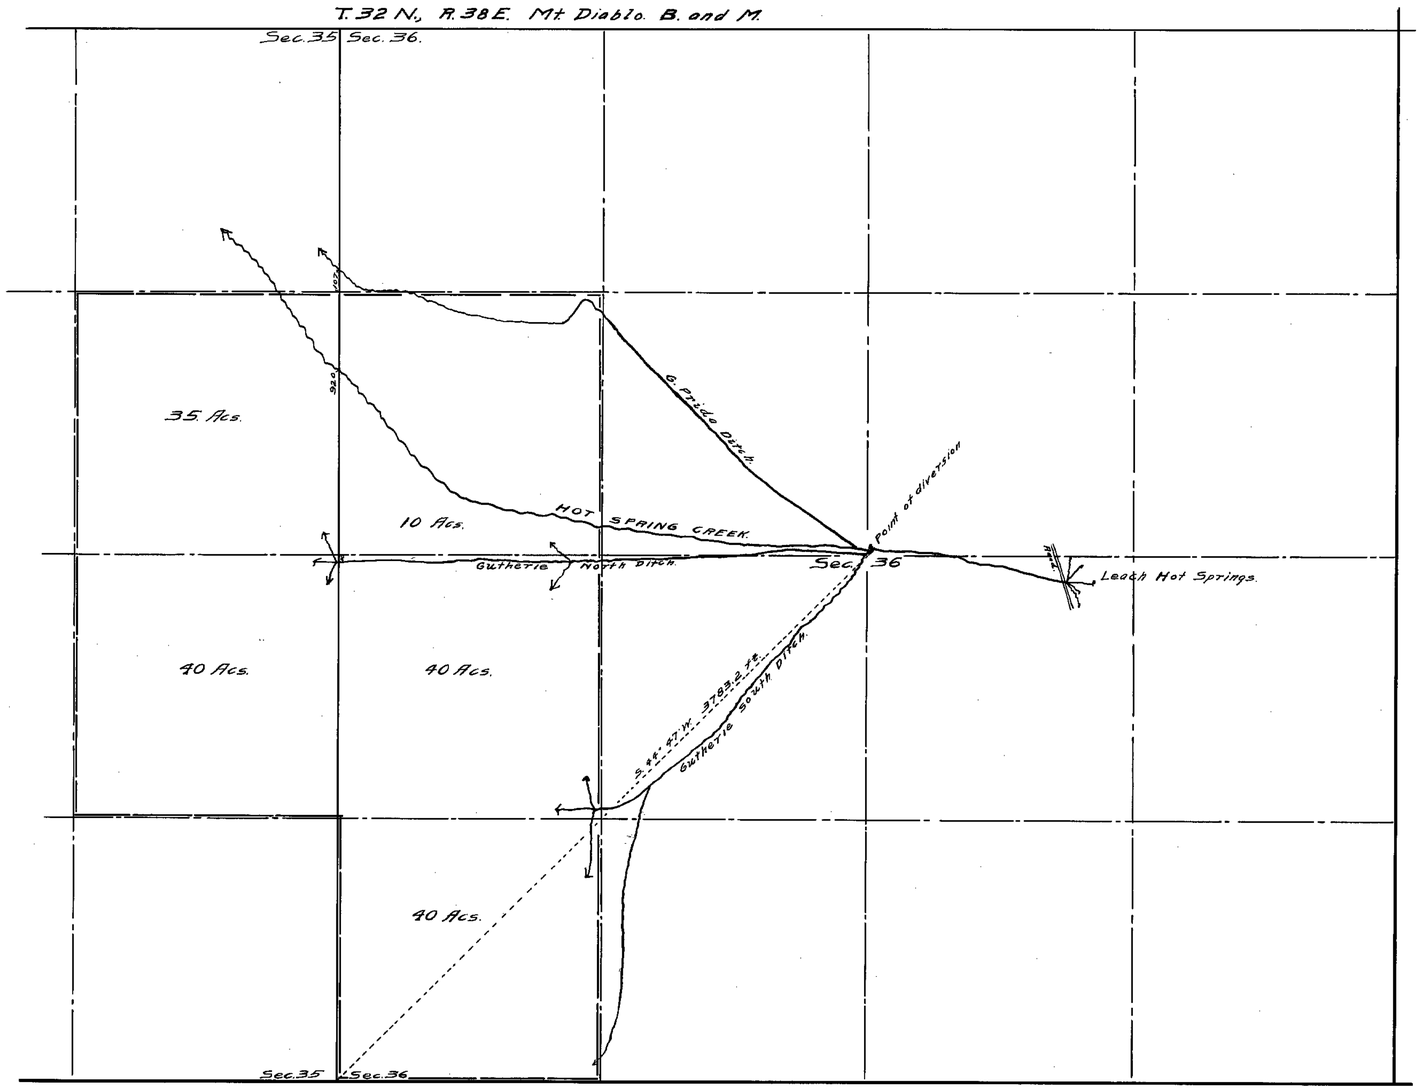

STATE OF NEVADA }
COUNTY OF HUMBOLDT. } S.S.

I, F.R. O'Leary, being first duly sworn, depose and say that the above map is a true and accurate plat of the John I. Gutherie irrigation Works, as taken from the field notes of a survey made by me, completed on the 6th day of March, 1925; that such survey was made at the instance of John I. Gutherie; that the map represents the works described in Application No. 6405, together with the location of streams and ditches in the immediate vicinity.

F. R. O'Leary, Surveyor

Subscribed and sworn to before me this 6th day of March, 1925.

C. D. Mackay

Notary Public in and for Humboldt County, Nevada.

FILED
March 13, 1925
STATE ENGINEER'S OFFICE

PROPERTY
— of —
JOHN I. GUTHERIE
ON THE
LEACH'S HOT SPRINGS.
PERSHING COUNTY
NEVADA

Scale 1" = 400'

Application No. 6405.

Place in files under F.R. O'Leary, C.E.

(7324) - 6405