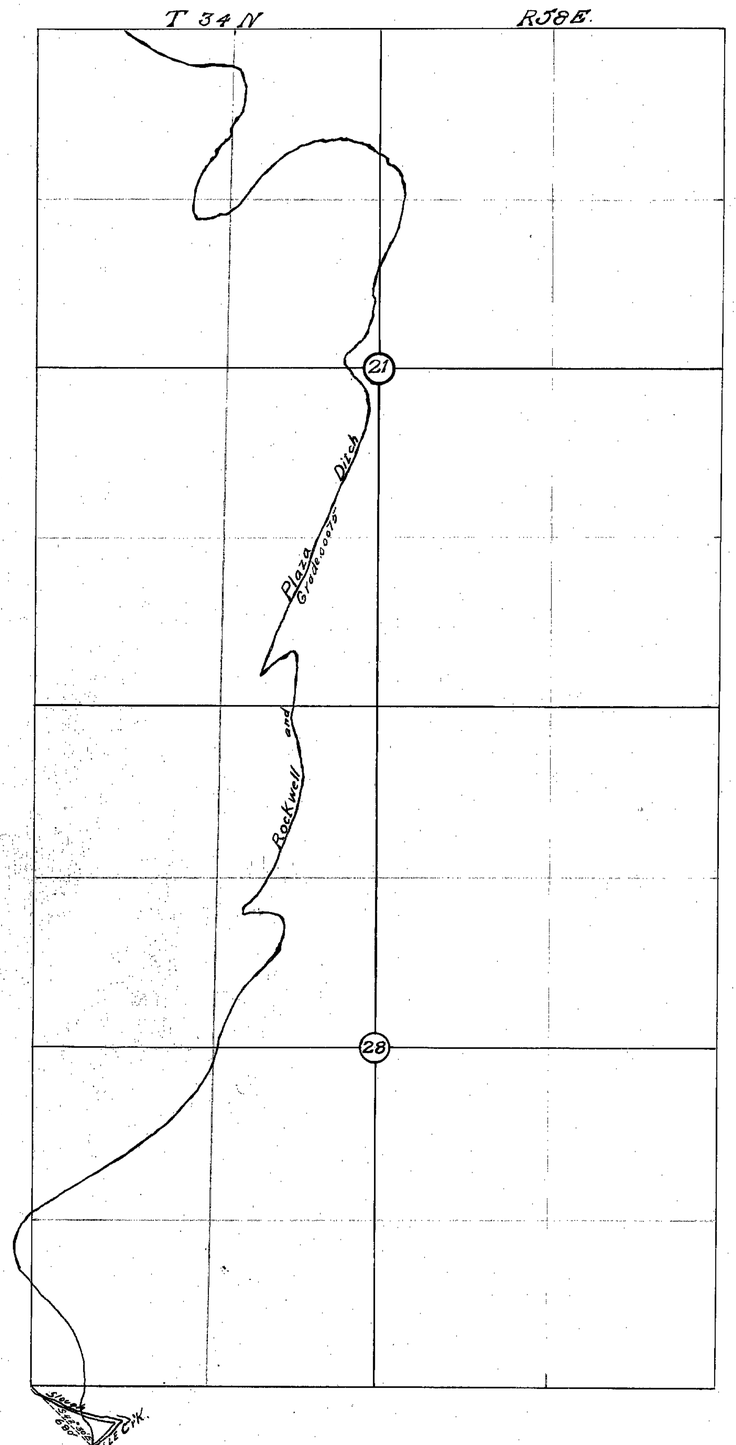

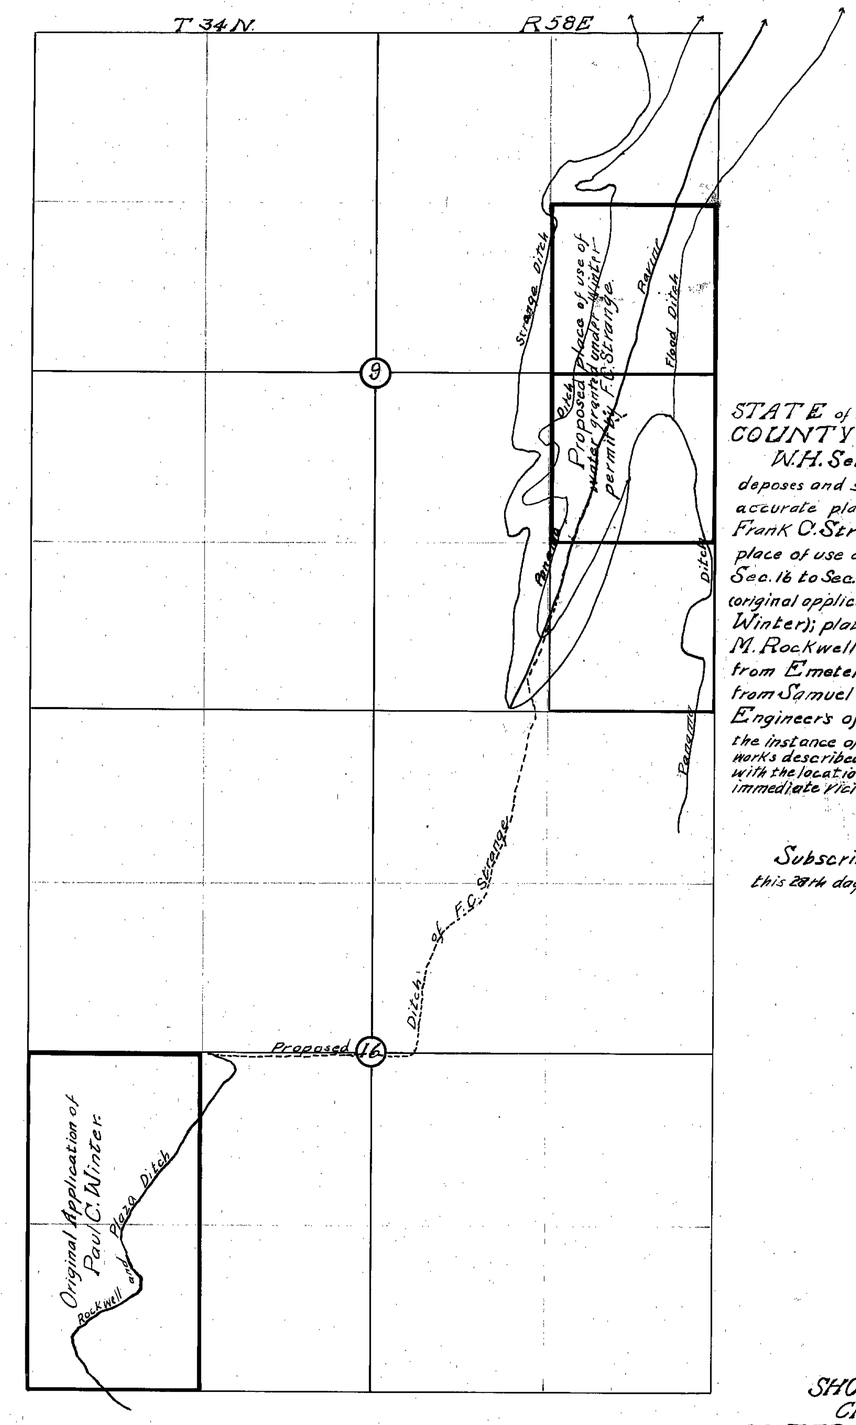

STATE of NEVADA }
COUNTY of ELKO } ss.

W.H. Settelmeyer being first duly sworn deposes and says that above map is a true and accurate plat of the irrigation system of Frank C. Strange with reference to change of place of use of waters of Lamoille Creek from Sec. 16 to Sec. 9, T. 34 N., R. 58 E., M.D.B.&M (original application for Sec. 16 made by Paul C. Winter); plat of Secs. 21 & 28 traced from M. M. Rockwell Map, and plat of Sec. 16 traced from Emeterio Plaza Map, and Sec. 9 traced from Samuel McIntyre Map, all on file in State Engineers office; that such map was made at the instance of Frank C. Strange, that the map represents the proposed work's described in application No. _____, to-gether with the location of Streams and ditches in the immediate vicinity.

W.H. Settelmeyer
Engineer.

Subscribed and sworn to before me this 28th day February 1921.

Notary Public in and for
Elko County, Nevada.

MAP
SHOWING PROPOSED
CHANGE OF USE
OF
WATERS OF LAMOILLE CREEK