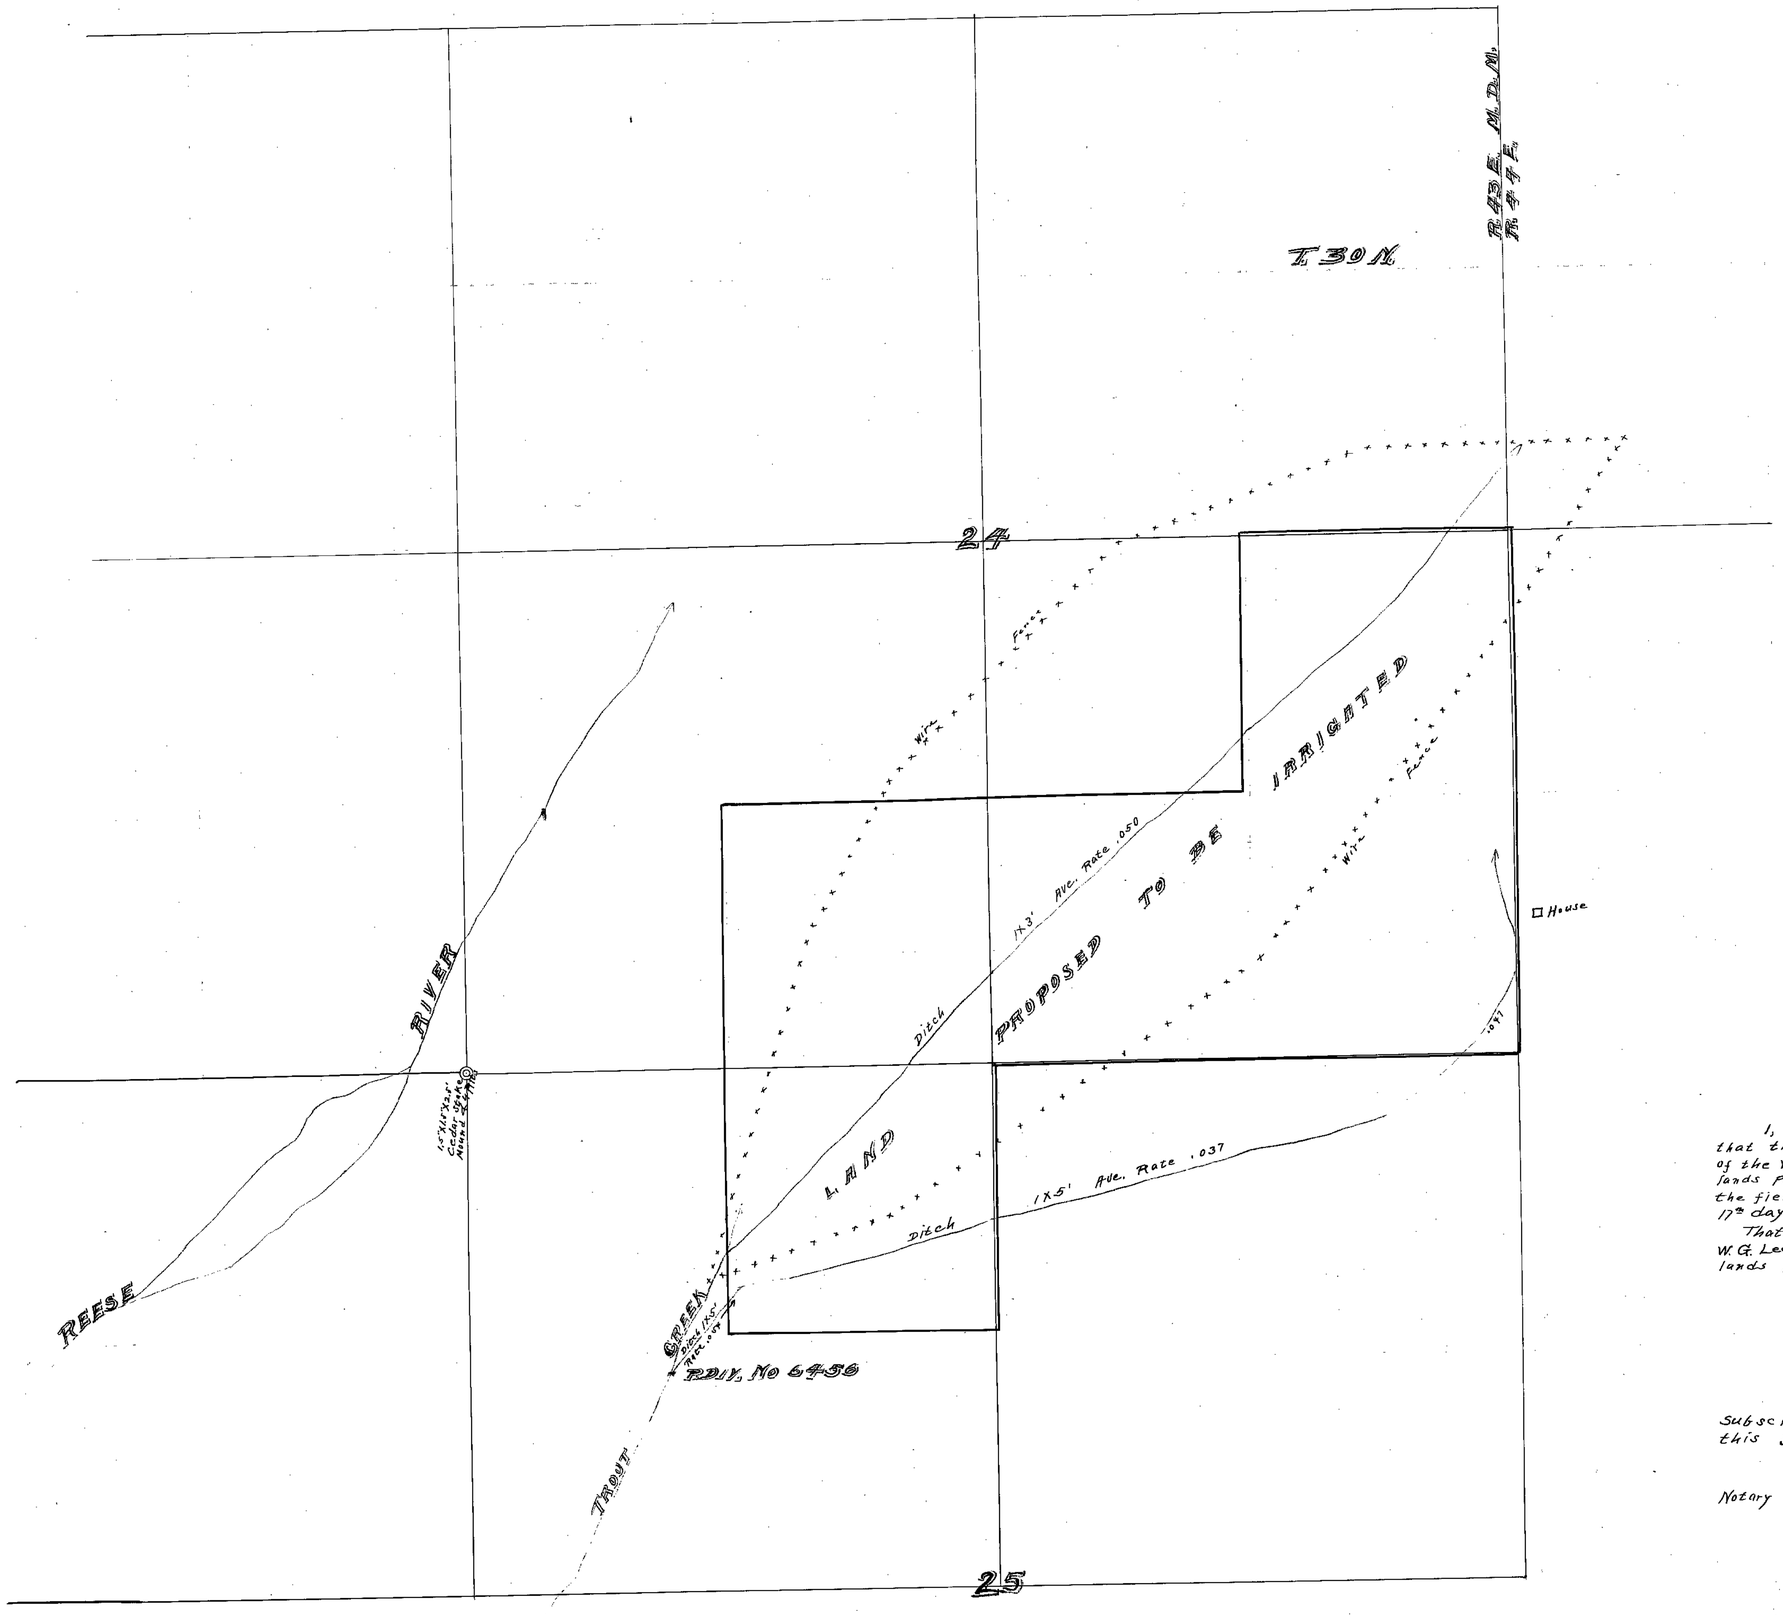

MAP
W.G. LEE, APPLICATION NO. 6456 FROM TROUT CREEK.

I, O. P. Adams, being first duly Sworn, depose and say, that the accompanying map is a true and accurate plat of the Works described in Application No. 6456, and the lands proposed to be irrigated by W. G. Lee, as taken from the field notes of a survey made by me, completed on the 17th day of March 1923.

That the map and survey were made at the instance of W. G. Lee, and that it truly represents the Works and the lands proposed to be irrigated of said W. G. Lee.

O. P. Adams
Surveyor.

SCALE
400 FT. TO ONE INCH

Subscribed and Sworn to before me this 31st day of March 1923.

W. Hancock
Notary Public in and for Lander County, Nevada.

FILED
April 2, 1923
STATE ENGINEER'S OFFICE
4/2/23

6456