SUB DIVISION	SECTION	TOWN SHIP	RANGE	CULTIVATED ACREAGE	DESCRIPTION OF CULTURE	DATE OF FIRST CULTURE
	14-15	20N	45E	20	NATURAL HAY	

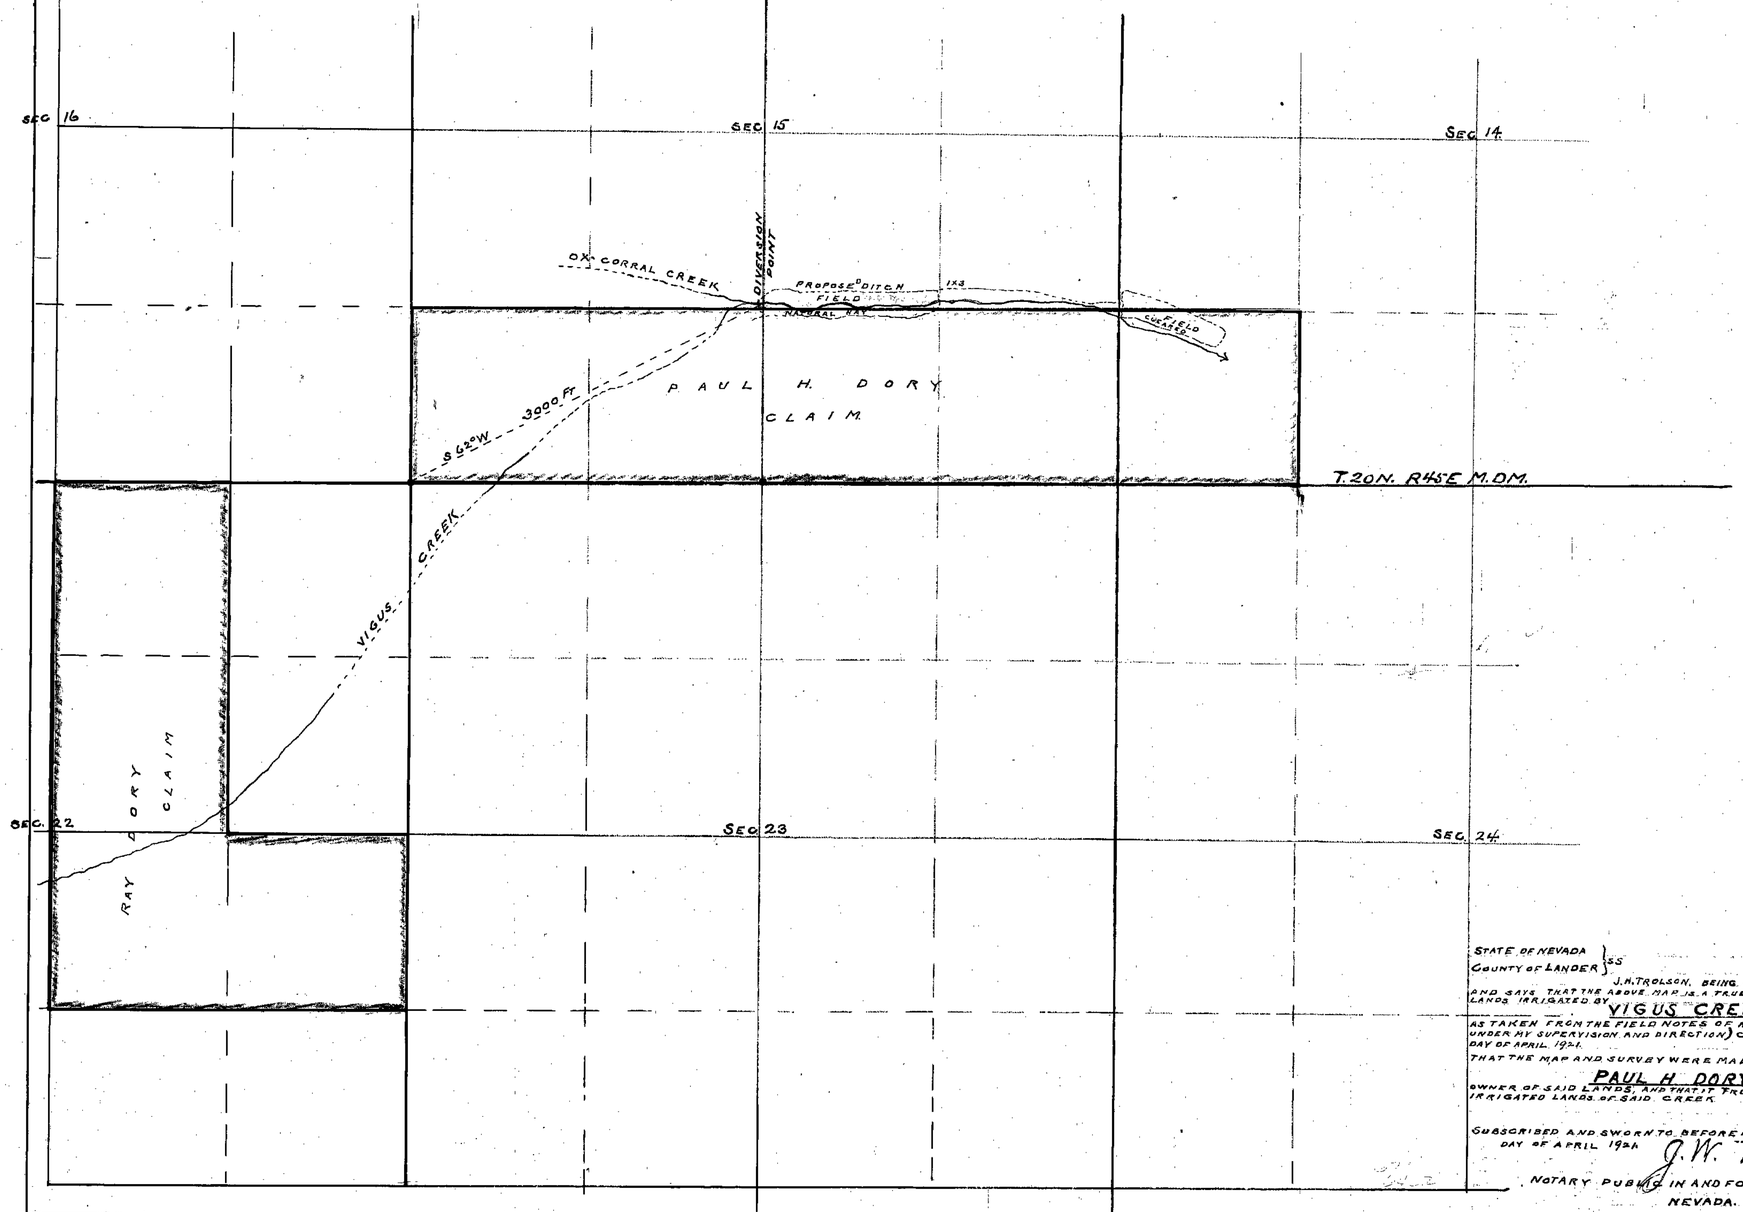

STATE OF NEVADA }
COUNTY OF LANDER } SS

J.H. TROLSON, BEING FIRST DULY SWORN, DEPOSES AND SAYS THAT THE ABOVE MAP IS A TRUE AND ACCURATE PLAT OF THE LANDS IRRIGATED BY VIGUS CREEK & OX-CORRAL CREEK AS TAKEN FROM THE FIELD NOTES OF A SURVEY MADE BY ME, (OR UNDER MY SUPERVISION AND DIRECTION) COMPLETED ON THE THIRD DAY OF APRIL 1921.

THAT THE MAP AND SURVEY WERE MADE AT THE INSTANCE OF PAUL H DORY OWNER OF SAID LANDS, AND THAT IT TRULY REPRESENTS THE IRRIGATED LANDS OF SAID CREEK.

J.H. TROLSON, SURVEYOR.

SUBSCRIBED AND SWORN TO BEFORE ME THIS 11th DAY OF APRIL 1921

J.W. Treat

NOTARY PUBLIC IN AND FOR LANDER COUNTY, NEVADA.

PAUL H. DORY — OWNER

SOURCE — VIGUS CREEK AND OX-CORRAL CREEK

6462

6462

Received 4/13/21 but not filed. See our letter of 5/5/21 in 01556 and reply of 5/10/21 in 1312