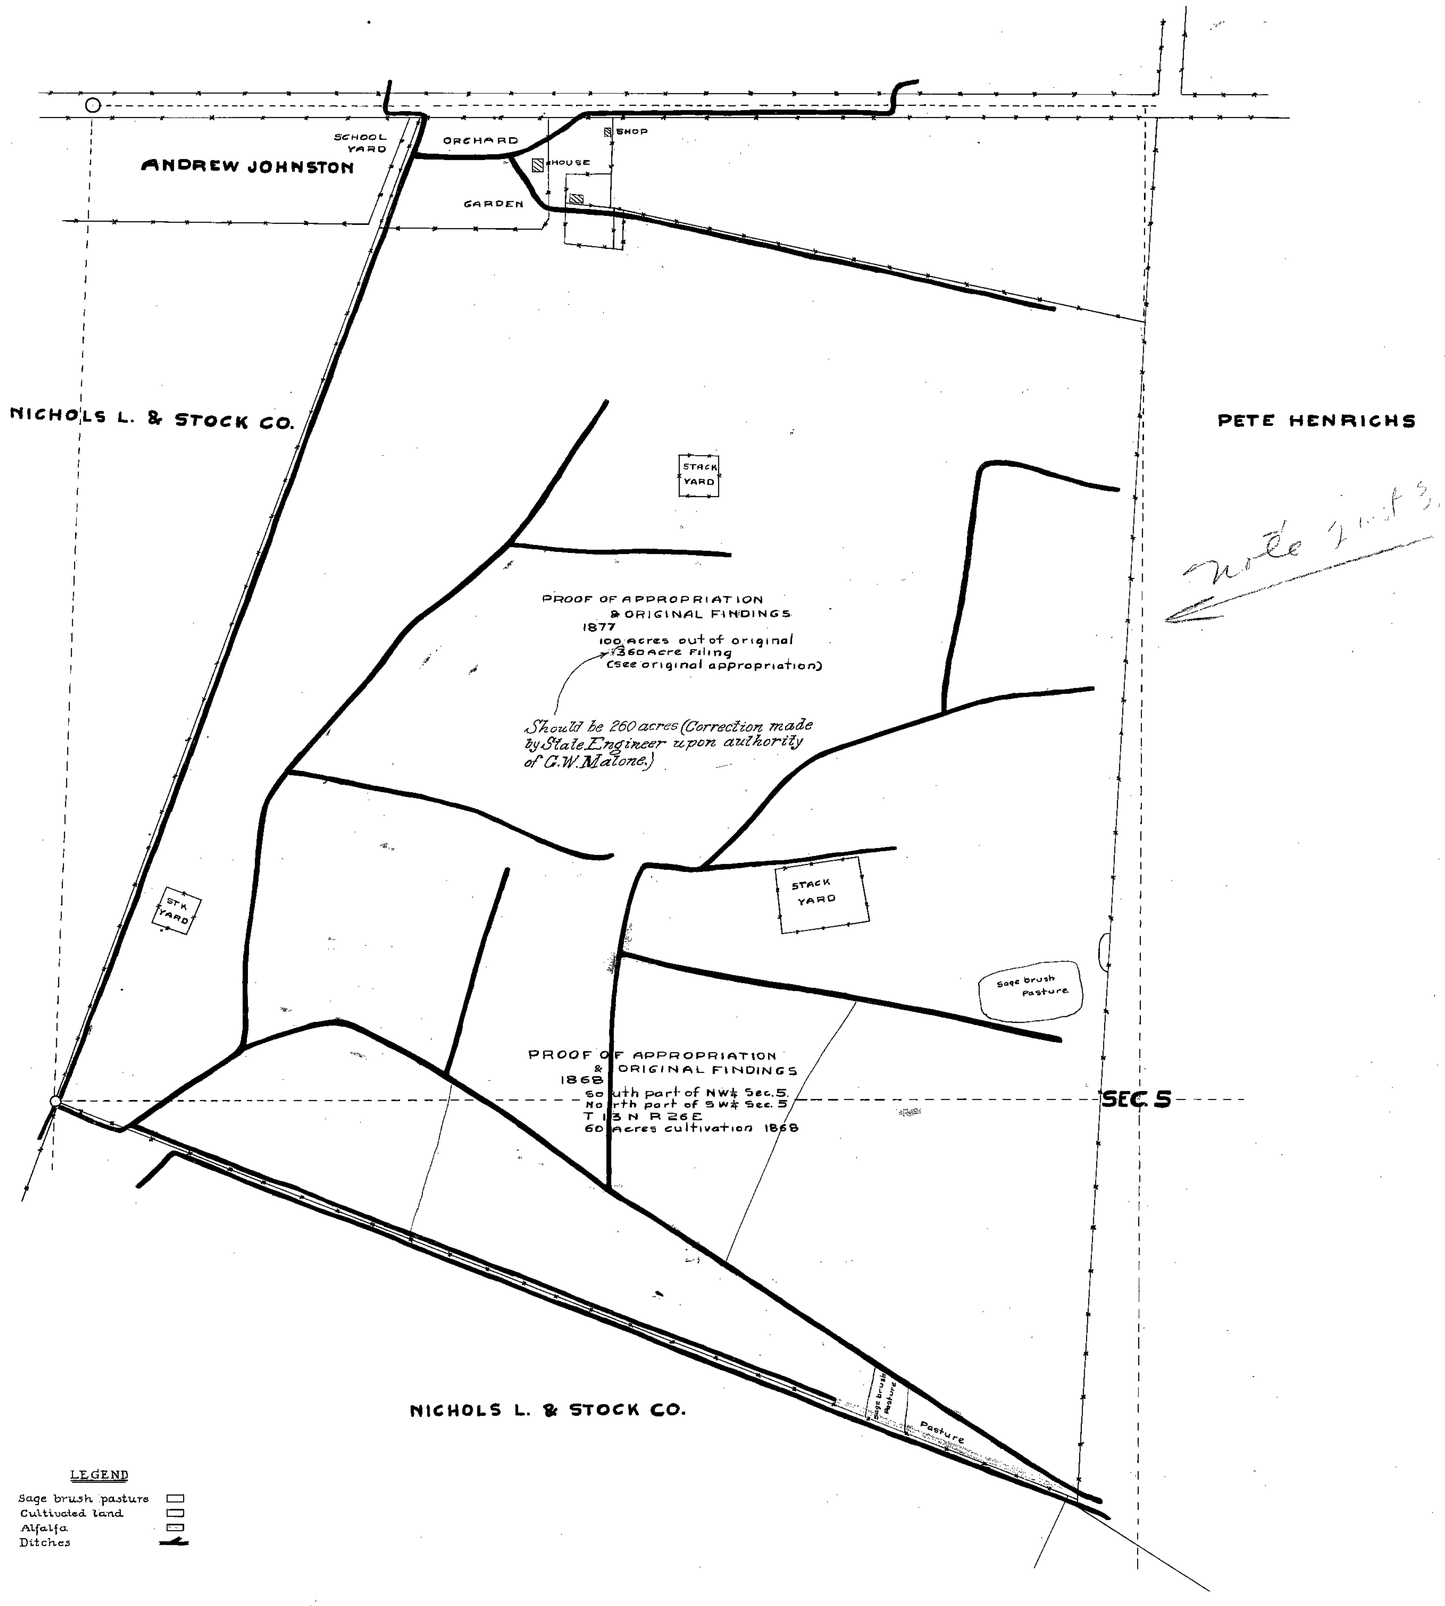

note 2 in ft 3.

I Geo W. Malone being first duly sworn, depose and say that the above map is a true and accurate plat of the lands irrigated by Mrs. Chas. Johnson on the C.F. Miesner Ranch, as taken from the field notes of a survey made by me, completed on the 11th day of March, 1921.

That the map and survey were made at the instance of Mrs. Chas. Johnson owner of said lands, and that it truly represents the irrigated lands of said part of the C.F. Miesner Ranch

Geo W Malone
Surveyor.

Subscribed and sworn to before me this 16th day of May, 1921 Edgar J. Cooper
Notary Public, in and for Lyon County, Nevada.

Seal

FILED
STATE

3/17/21

LEGEND

Sage brush pasture
Cultivated land
Alfalfa
Ditches

MAP OF C.F. MIESNER RANCH SHOWING DITCHES AND CULTIVATED AREA

YERINGTON NEV.

SCALE 1 INCH = 200 FT.

KING & MALONE
CIVIL ENGINEERS
RENO — YERINGTON
NEVADA