SECTION	SUB DIVISION	TOWN SHIP	RANGE	CULTIVATED ACREAGE	DESCRIPTION OF CULTURE	DATE OF FIRST CULTURE
7		25N	45E	320	GRASS HAY	

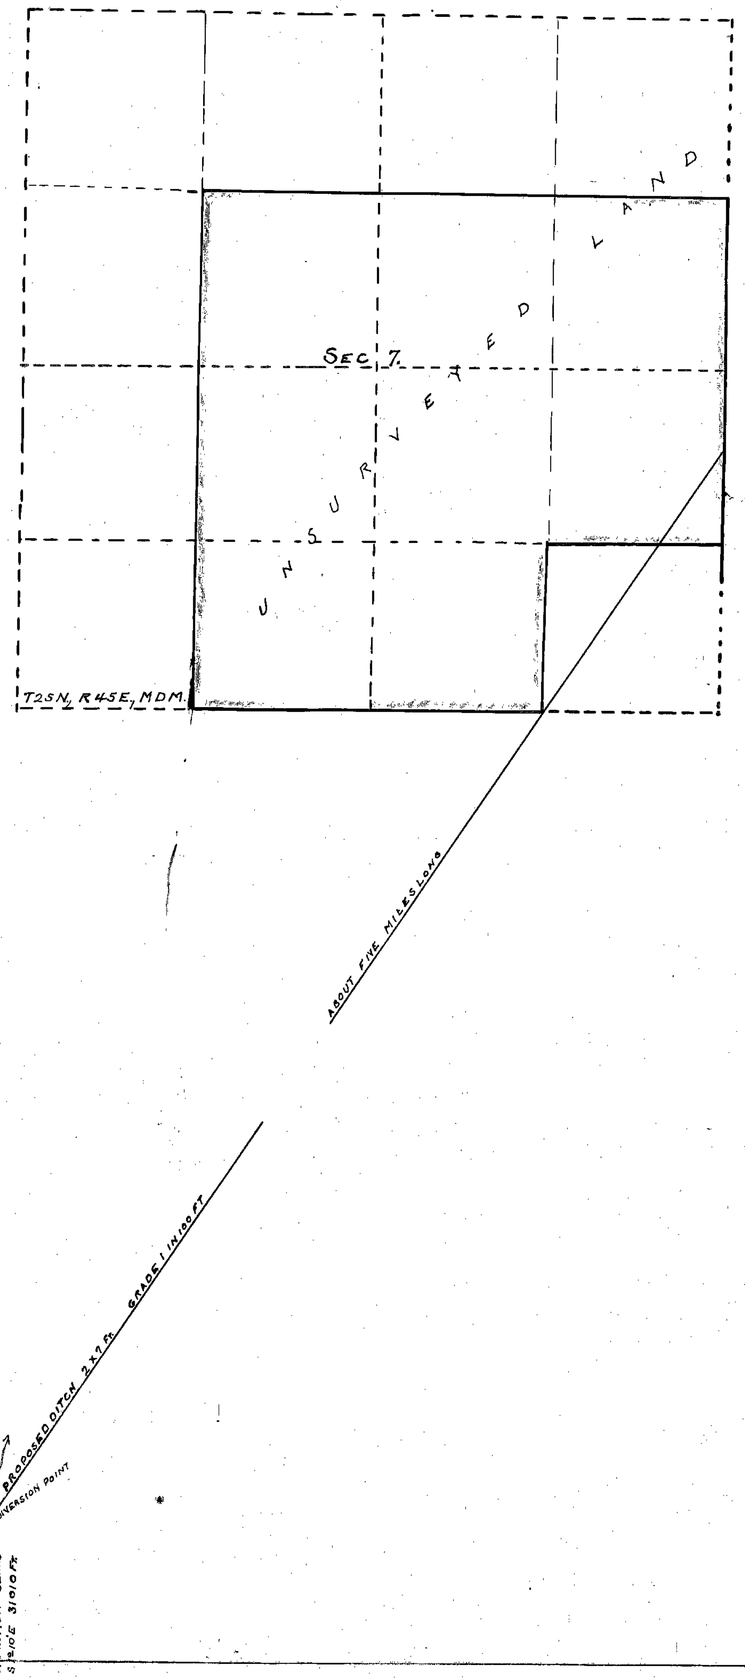

STATE OF NEVADA }
COUNTY OF LANDER } SS

I, J.H. TROLSON BEING FIRST DULY SWORN, DEPOSE AND SAY THAT THE ABOVE MAP IS A TRUE AND ACCRATE PLAT OF THE LAND IRRIGATED BY

CARICO CREEK

AS TAKEN FROM THE FIELD NOTES OF A SURVEY MADE BY ME (OR UNDER MY SUPERVISION AND DIRECTION) COMPLETED ON THE 3RD DAY JUNE 1921.

THAT THE MAP AND SURVEY WERE MADE AT THE INSTANCE OF

MRS. MAE. M. CARTER

OWNER OF SAID LANDS AND THAT IT TRULY REPRESENTS THE IRRIGATED LANDS OF SAID CREEK

J.H. Trolson
Surveyor

SUBSCRIBED AND SWORN TO BEFORE ME THIS 3rd DAY OF JUNE 1921.

Lena E. Stuckley
County Clerk.

6-6-21

FILED
June 6, 1921.
STATE ENGINEER'S OFFICE

MAE. M. CARTER	OWNER.
SOURCE	CARICO CREEK

64-95