T. 7. S. R 68 E M. D. B. & M.

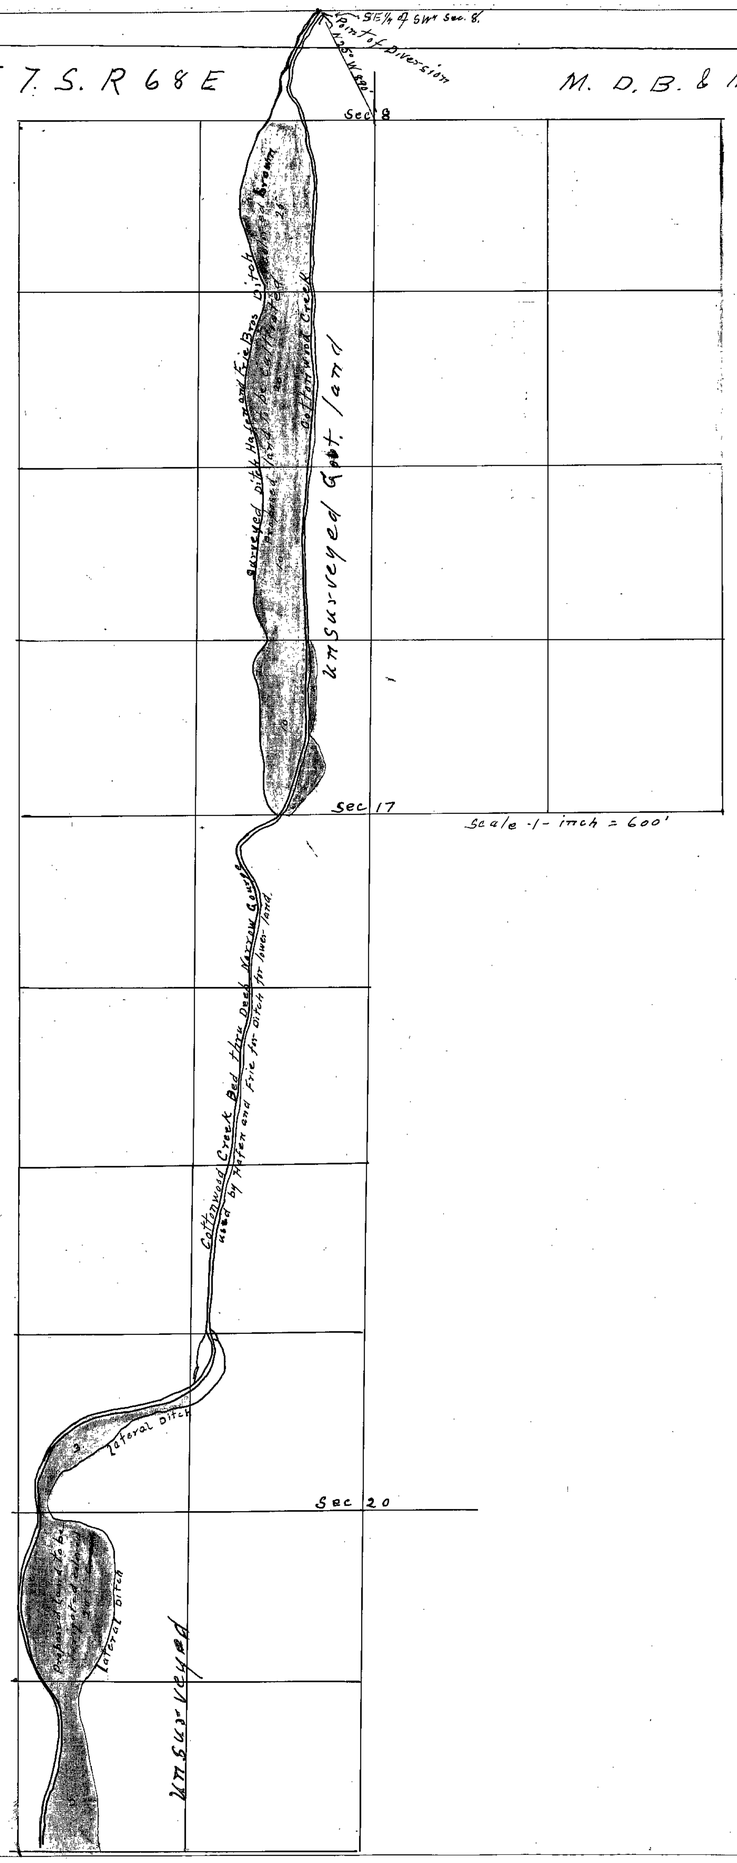

Section	Sub-Division	Township	Range	Cultivated acreage	Description of Culture	Date of first culture
8	NE¼ SW¼	7 S.	68 E	20	not cultivated when surveyed	
8	SE¼ SW¼	"	"	20		
17	NE-NW	"	"	10		
17	SE-NW	"	"	10		
20	SW-NW	"	"	3		
20	NW-SW	"	"	20		
5	SW-SW	"	"	20		

T. 8. S. R. 68. E. M. D. B. & M.

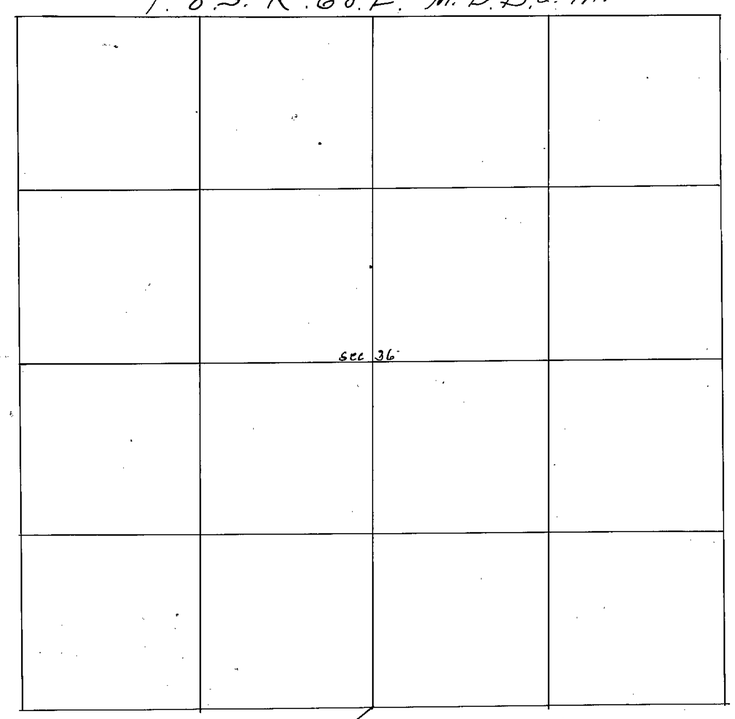

(6492) 855 BK4 Nov. 21-1923 for 5.0 acre foot per annum.

FILED
Aug. 3, 1922
STATE ENGINEER'S OFFICE

State of Nevada
County of Lincoln } ss

6492 933 12/21/23 for 5 acre feet

I W. F. Thorne being first duly sworn depose, and say
That the above map is a true and accurate plat of the location of land applied for by Hafen and Frie Bros as taken from field notes of a survey made by me and completed on the 20th Day of May 1921.
That the map and survey were made at the instance of applicants. and it truly represents said locations

Wm F. Thorne
Surveyor

Subscribed and sworn to before me
this 28th day of June 1922
Sarah Im Obersteg
Notary Public.

7-1-22

Hafen and Frie Bros

Cottonwood Creek and White Rock

Reservoir Elgin Nev.

6492-6493