STATE OF NEVADA
COUNTY OF LANDER ss

I, O. P. Adams, being first duly sworn, depose and say that the accompanying map is a true and accurate plat of the proposed works, as taken from the field notes of a survey made under my direction, completed on the 30th day of March 1922.

That the map and survey was made at the instance of M. G. Estes & H. H. Estes Sr.-

That the map represents the proposed works described in Application No 6499. and the location of streams and ditches in the immediate vicinity.

O. P. Adams
surveyor.

Subscribed and sworn to before me this 12th day of July, 1922.

W. Cotancoch.

Notary Public in and for Lander County, Nevada.

# M A P

PROPOSED WORKS APPLICATION No 6499
of
M. G. ESTES & H. H. ESTES JR.- WHOSE
ADDRESS IS
BATTLE MOUNTAIN, LANDER CO.
NEVADA.

SCALE
600 FE. TO ONE INCH

Subdivisions embraced in ~~tract~~ block
lands proposed to be irrigated.

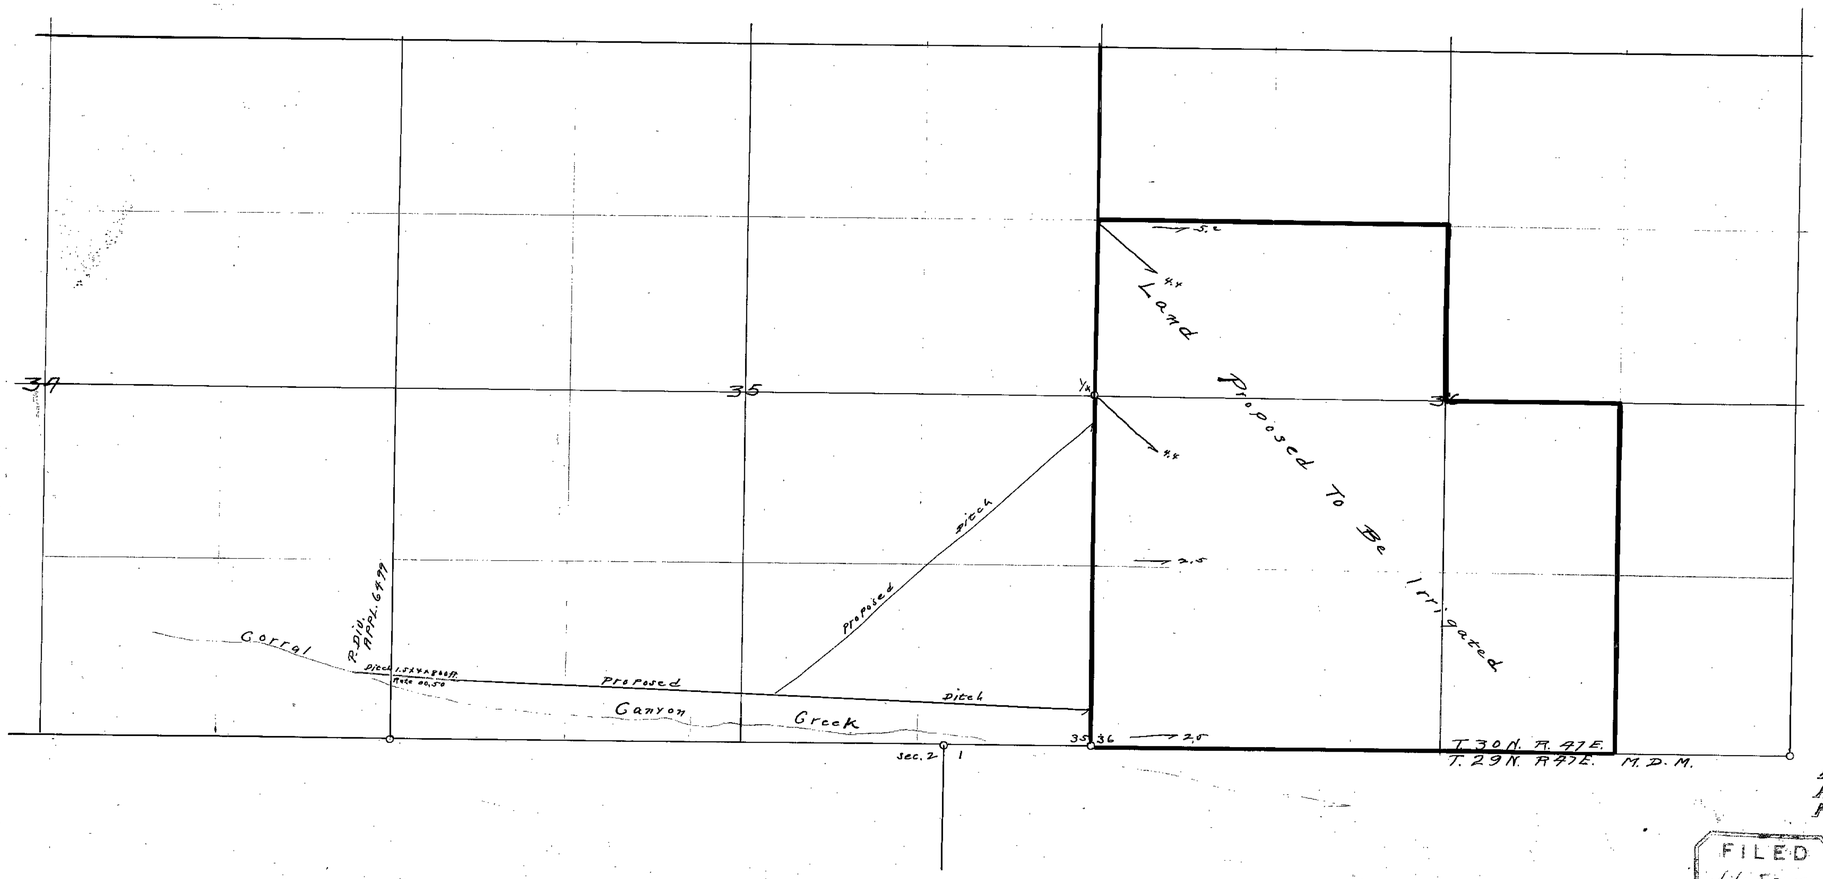


MAP
M. G. ESTES & H. H. ESTES, JR.
APPLICATION No. 6499
FROM CORRAL CANYON CREEK.

FILED
July 28, 1922
STATE ENGINEER'S OFFICE