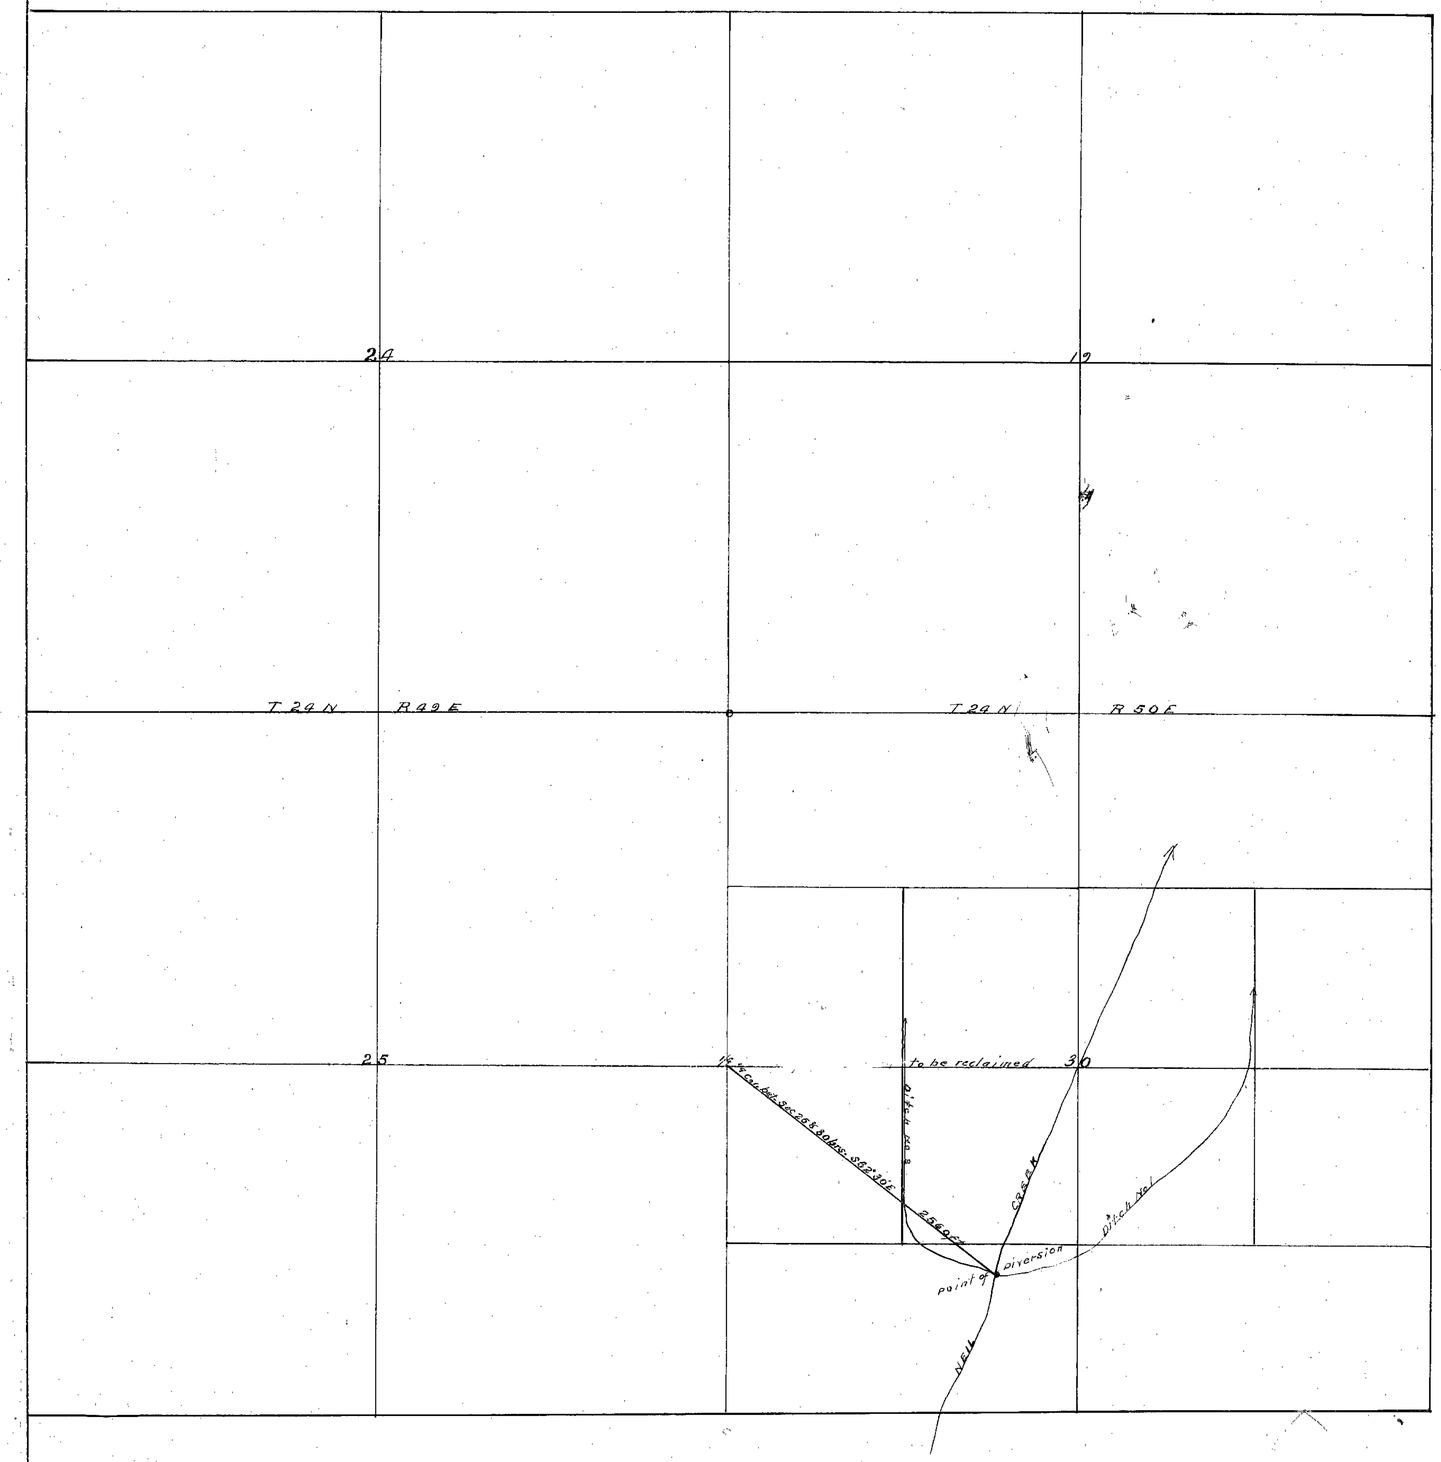

Section	Subdivision	Twp	Range	Cultivated Acreage		
30	SE¼ NW¼			None		
"	NE - SW "			"		
"	SW - NE "			"		
"	NW SE			"		

MAP OF APPROPRIATION OF WATER. V.C.GARTIN. FROM NEIL CREEK. EUREKA COUNTY NEVADA.

COUNTY OF EUREKA } SS
STATE OF NEVADA }

I. Clarence Johnson being first duly sworn depose and say that the above map is a true and accurate plat of the lands to be reclaimed and irrigated by V.C.Gartin, as taken from the field notes of a survey made by me completed on the 6th day of June 1921.
That the map and survey were made at the instance of V.C.Gartin claimant of said lands and that it truly represents the lands to be irrigated by said V.C.Gartin.

Clarence Johnson

Subscribed and sworn to before me this 28 day of June 1921

W. R. Reynolds
Notary Public in and for Eureka County Nevada

Scale one inch equals 600 ft

FILED
July 1, 1921
STATE

6505