6506
6507

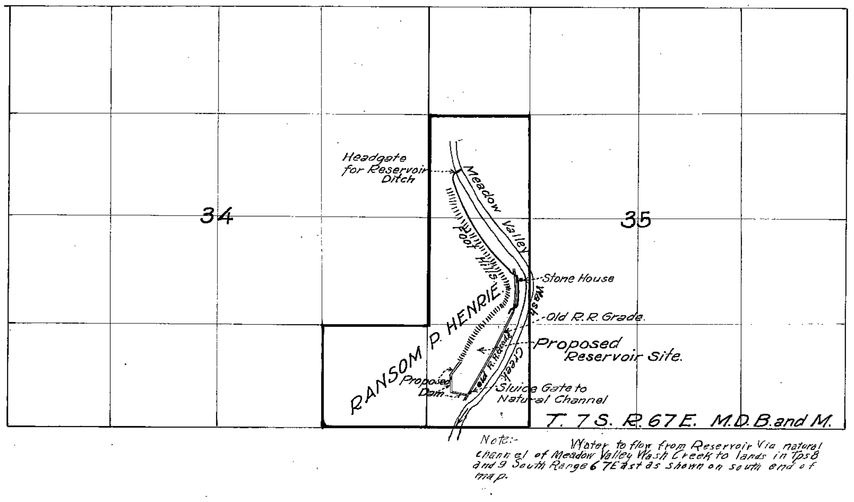

Note:- Water to flow from Reservoir via natural channel of Meadow Valley Wash Creek to lands in Tps 8 and 9 South Range 67 E. as shown on south end of map.

Serial No.	Owner	Twp.	Range	Section	Subd. of Section	Cultivated Acreage	Desc. of Culture	Date of Culture
6506	Ethel S. Henrie	8S.	67E	34	E½ NE¼			
"	"	8S	67E	34	E½ SE¼	40 A	Grain+Alfalfa	
"	"	9S	67E	2	E½ W½			
6507		7S	67E	35	W½ SW¼	(Reservoir site, see map)		
5957	Gust Schmidt	8S	67E	27	E½ E½			

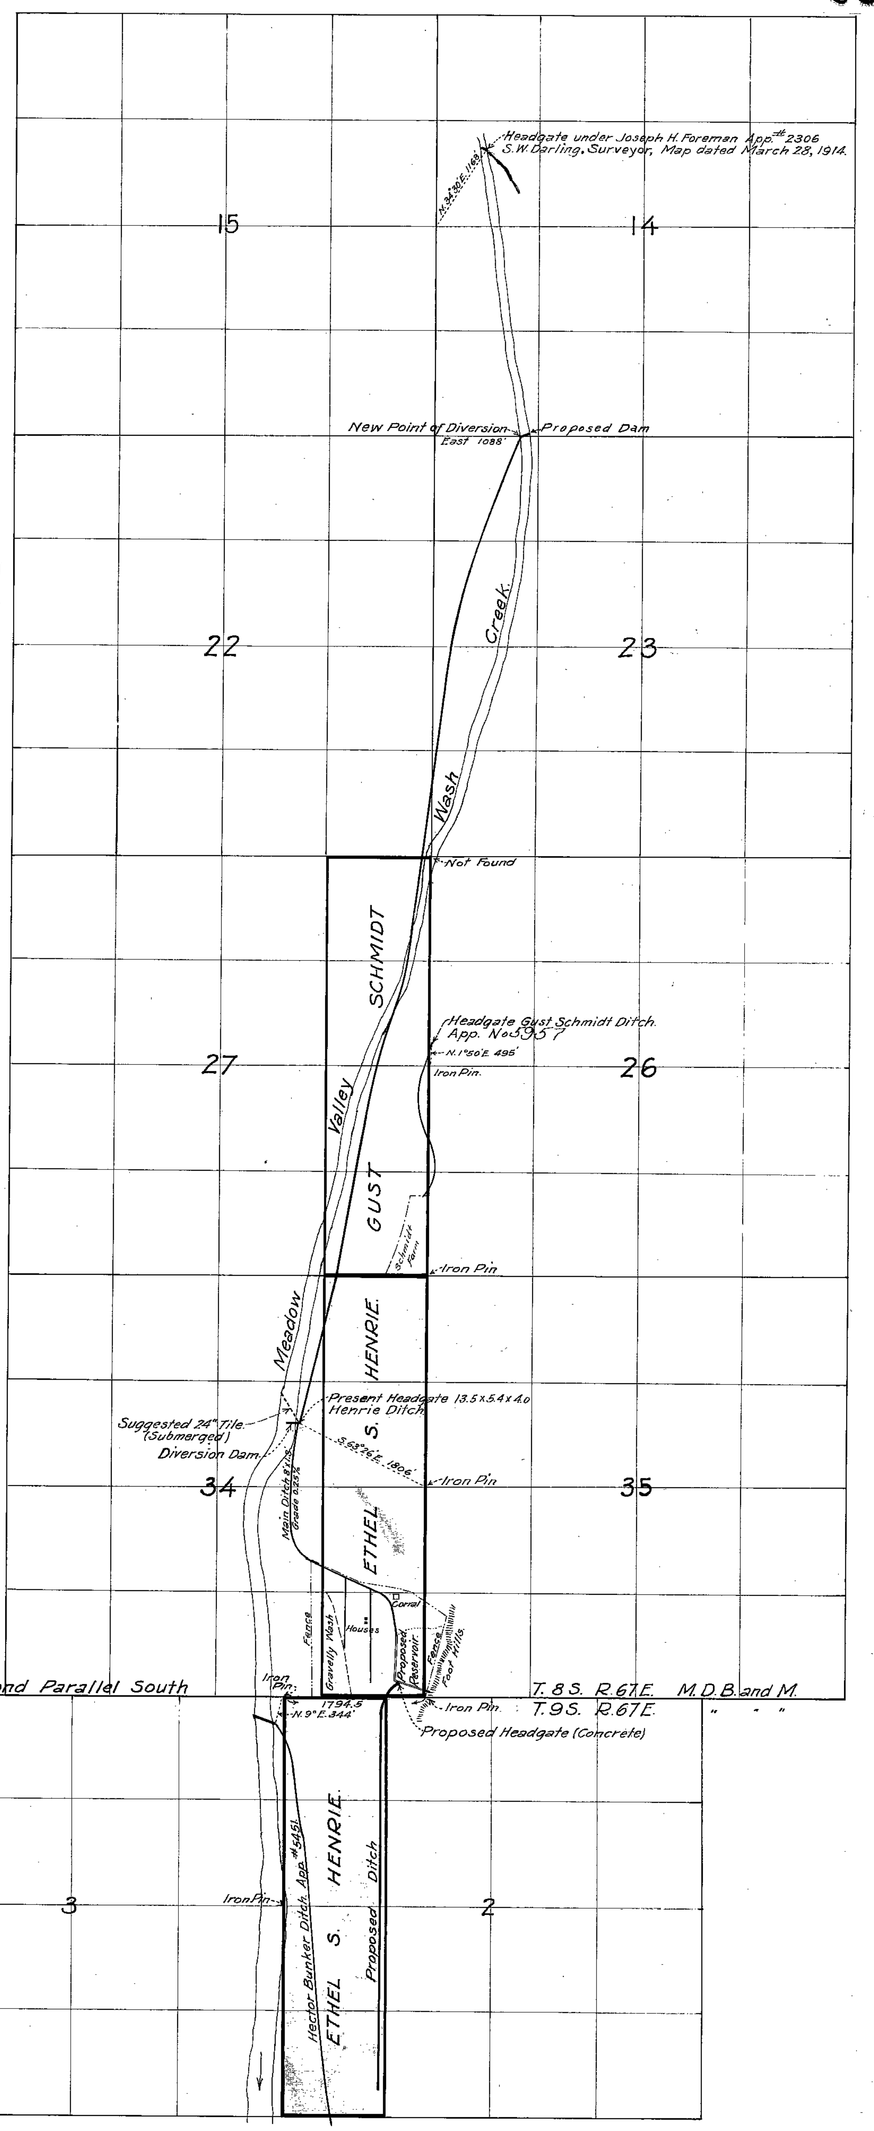

Scale, 1000 feet to one inch.

PLAT OF

Ethel S. Henrie

WATER APPLICATION.

In Sections 34 and 35, Tp. 8 S., R. 67 E., M.D.B. and M.

Section 2, Tp. 9 S., R. 67 E., M.D.B. and M.

LINCOLN COUNTY, NEVADA.

FILED
Dec - 13 - 1921
STATE ENGINEER

State of Nevada }
County of Clark } S.S.

I, J. T. McWilliams, being first duly sworn, depose and say the above map is a true and accurate plat of the lands to be irrigated by and storage reservoir of Ethel S. Henrie, as taken from the field notes of a survey made by me, completed on the 1st day of November, 1921. That the map and survey were made at the instance of the said Ethel S. Henrie, owner of said lands, and that it truly represents the lands to be irrigated by said Ethel S. Henrie.

J. T. McWilliams
State Water Right Surveyor.

Subscribed and sworn to before me this 25th day of November, 1921.

Henry M. Ellis
Notary Public in and for
Clark County, Nevada.

My commission expires March 9, 1923

12-13-21

6506-6507