SECTION	SUBDIVISION	T.N.	R.E.	CULTIVATED ACREAGE	DESCRIPTION OF CULTIVATION	DATE OF FIRST CULTIVATION
23	NE¼ of SE¼	32	59	37.4	Sage & Grass Pasture	
	"	"	"	2.5	Grass	
23	SE¼ of SE¼	"	"	9.5	"	
	"	"	"	27.5	Grain	
	"	"	"	2.0	Sage & Grass Pasture	
24	NW¼ of SW¼	"	"	36.8	" " "	
	SW¼ of SW¼	"	"	27.5	" " "	
	"	"	"	6.2	Grain.	
		Total		149.8		

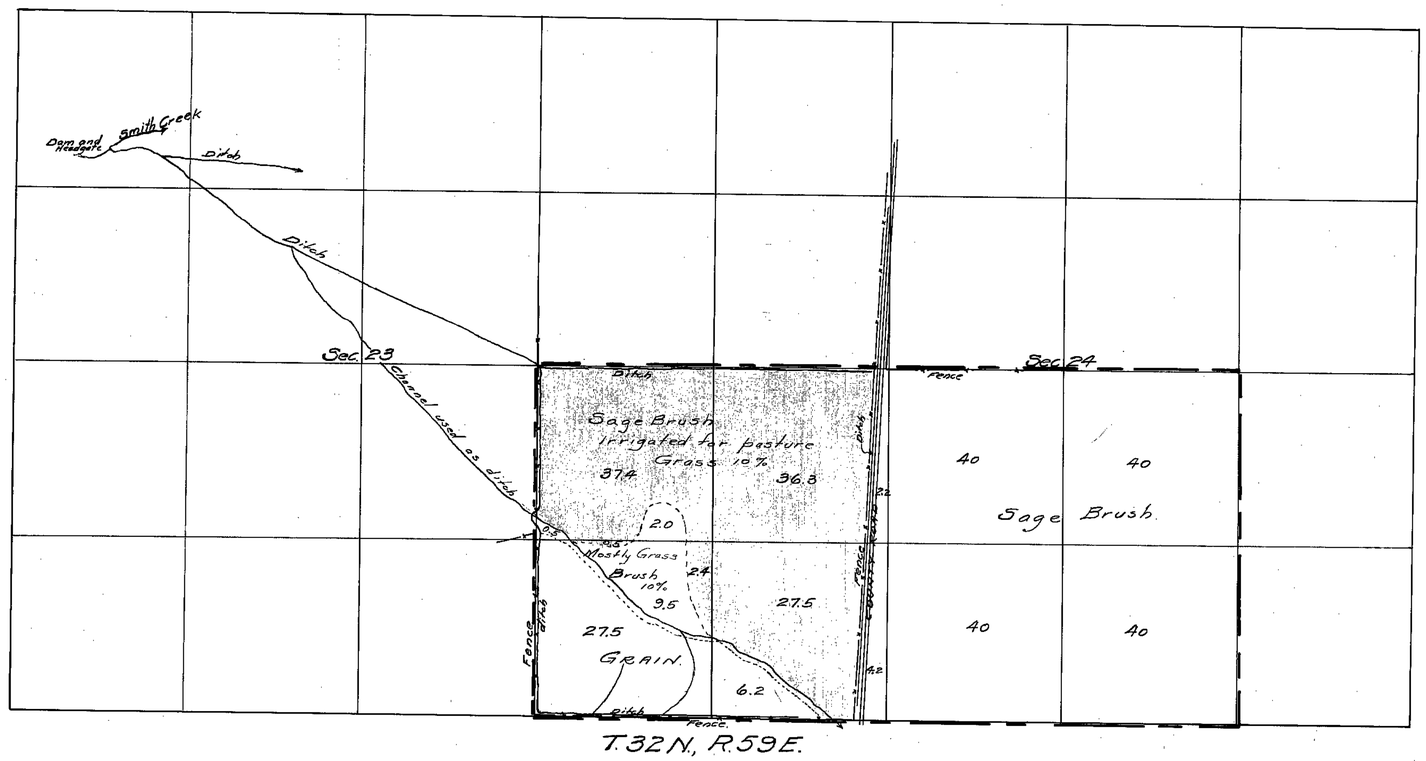

STATE OF NEVADA } SS
COUNTY OF ELKO }

Chas. F. DeArmond, being first duly sworn, deposes and says that the above map is a true and accurate plat of the lands irrigated by Oscar E. Smith, under Permit No. 6518 as taken from the field notes of a survey made by me Completed on the 29th. day of June, 1927.

That the map and survey were made at the instance of Oscar E. Smith, owner of said lands, and that it truly represents the irrigated lands of said Oscar E. Smith.

Chas. F. DeArmond
State Water-right Surveyor.

Subscribed and sworn to before me
this 25th. day of July, 1927.

H. L. Austin
Notary Public in and for Elko County, Nevada.

Certificate No. — 1508 — Feb. 19, 1929

FILED
Aug. 3, 1927
STATE ENGINEER'S OFFICE

OFFICE STATE ENGINEER
AUG 31 1927
RECEIVED
ANS.

CULTURAL MAP
OF LANDS OF
OSCAR E. SMITH
ARTHUR NEVADA
PERMIT No. 6518
SCALE 1 INCH = 600 FEET

6518