Serial No.	Owner	Source	Twp.	Range	Section.	Subd of Section	Amended to	First Applicant.
3663	Edward Schumacher	Grassy Sprg.	18 S.	58 E	32	S.E.¼ of S.E.¼	6569	Nay Bros.
6569	" "	Grassy Sprg.	18 S.	58 E	32	S.E.¼ of S.E.¼		Edward Schumacher
6528	" "	Schumacher Sprg.	18 S.	58 E.	33	N.W.¼ of S.W.¼		" "

Scale: 1" = 600'

Note:-

GRASSY SPRING – Waterflow = 1000 gal. in 24 hrs.
SCHUMACHER SPRING – " " = 500 " " " "

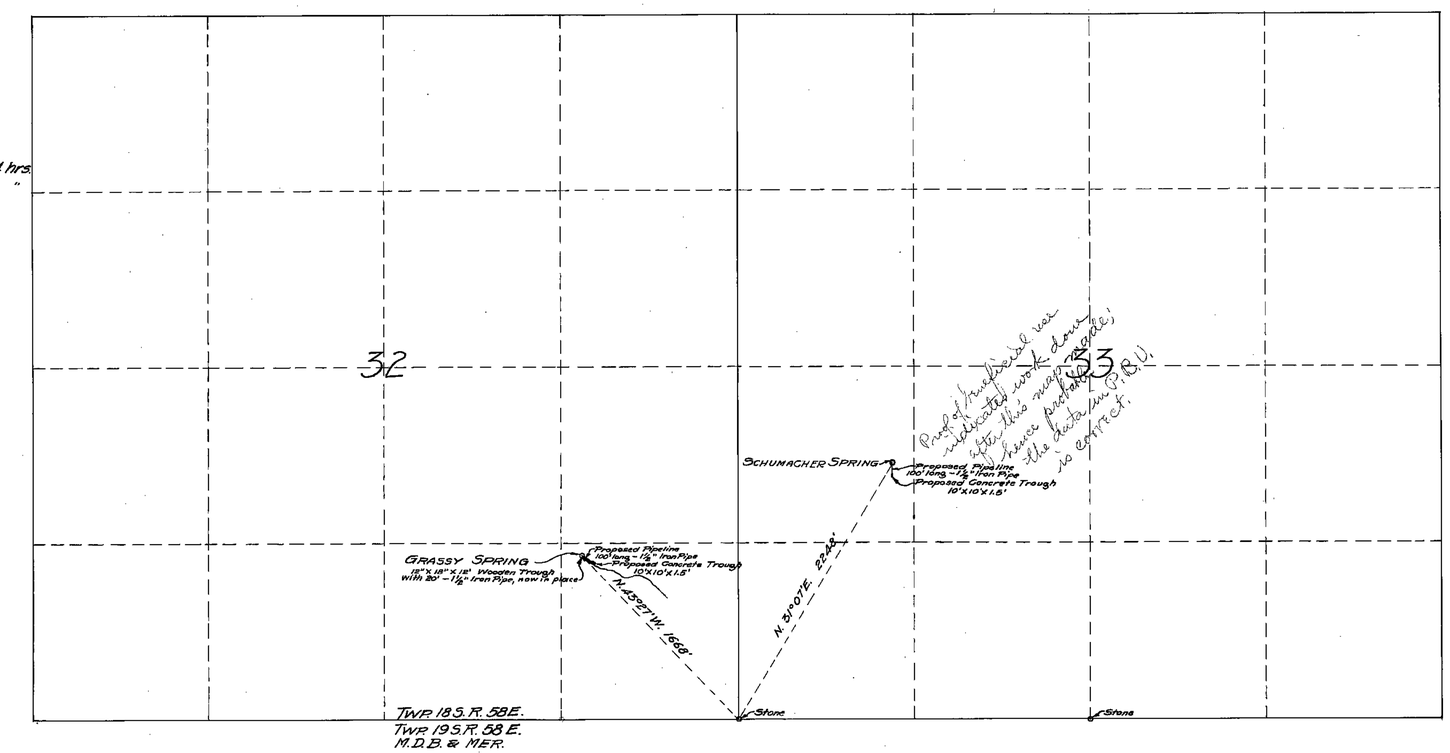

State of Nevada } s.s.
County of Clark }

I, J. T. McWilliams, being first duly sworn, depose and say, that the above map is a true and accurate plat of the Stock Watering, Troughs and Pipelines at Grassy Spring and Schumacher Spring, in Sections 32 and 33 Twp. 18 S. R. 58 E. respectively, as taken from the field notes of a survey made by me, completed on the 25th. of July 1921, that such survey was made at the instance of Edward Schumacher, that the map represents the works described in Application No. 3663 as amended, and Application No. 6528 to Schumacher Spring. Both of the waters were developed from seeps showing on surface, by excavating short open cuts.

Subscribed and sworn to, before me
this 4th day of November, 1921.

Henry M. Ellis
Notary Public, in and for
Clark County, Nevada.

My commision expires March 9, 1923.

J. T. McWilliams
State Water Right Surveyor.

Certificate No.

Certificate Nos 648 + 649 issued 7/20/22.

FILED
Dec 5-21

PLAT OF
GRASSY AND SCHUMACHER SPRINGS
IN SECTIONS 32 AND 33 TWP. 18 S. R. 58 E. M.D.B.&M.
CLARK COUNTY NEV.

6528-6569