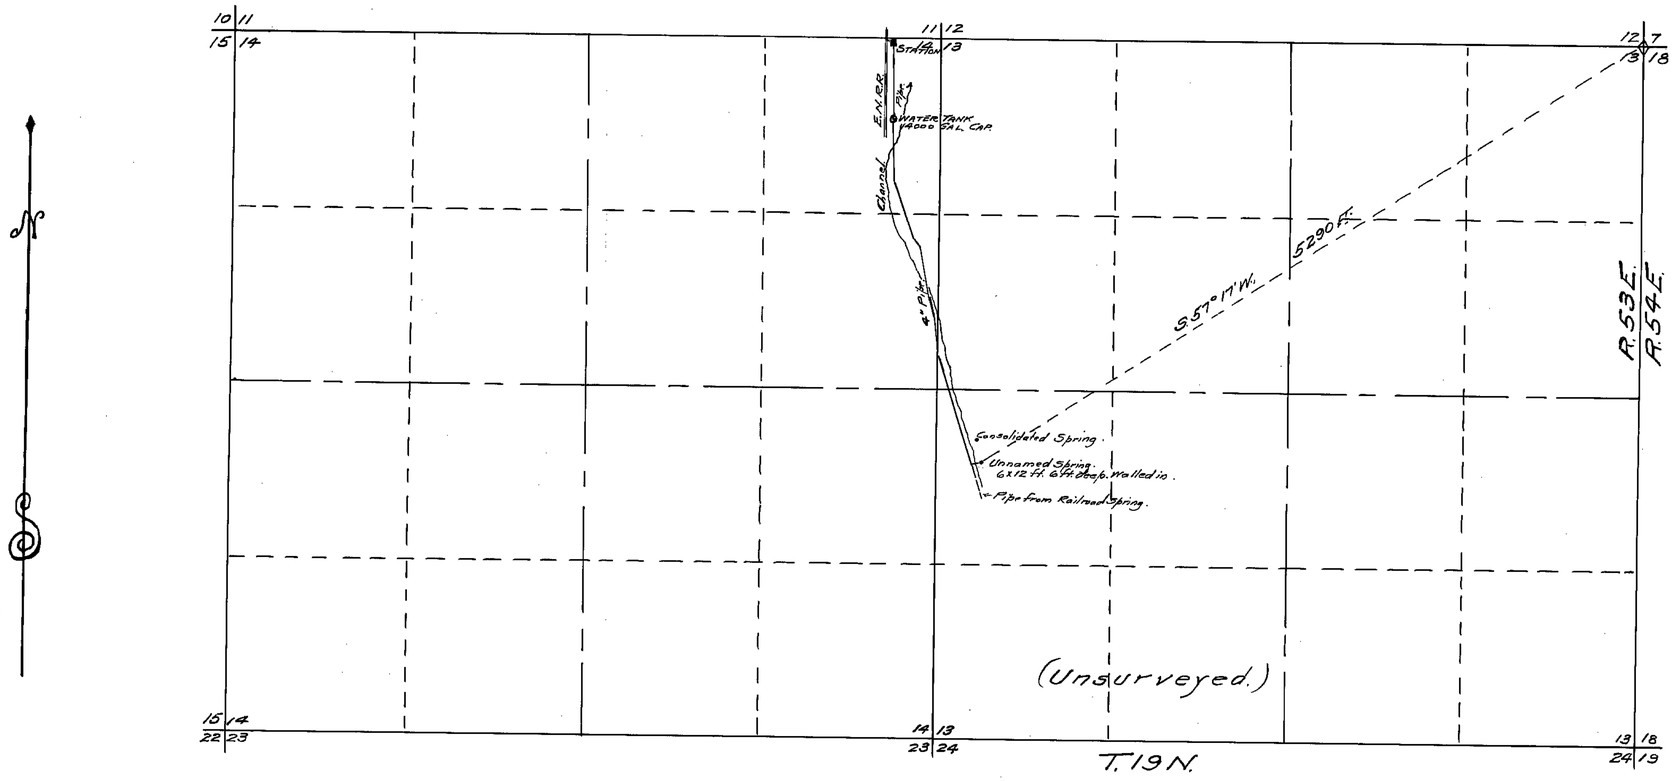

STATE OF NEVADA } SS.
COUNTY OF ELKO

I, Chas. F. De Armond, being first duly sworn, depose and say, that this map, consisting of one sheet, has been correctly drawn to the designated scale from field notes of a survey made by me on the 1st day of September, 1928; that it truly and correctly represents the location and extent of the works used to divert water from unnamed spring in Eureka County by Eureka Nevada Railroad for watering engines and domestic use. That the point of diversion, place and manner of use, and the location and names of all other works or streams which are crossed by or connected with the said works, are fully and correctly designated thereon.

Chas. F. De Armond.
State Water Right Surveyor.

Subscribed and sworn to before me this 1st day of October, 1928.

Notary Public in and for Elko County, Nevada.

1 2 4 6 8 10 12 14 16 18 20 22 24
HUNDRED FEET

Certificate No.

FILED
Oct. 3, 1928
STATE ENGINEER'S OFFICE

MAP

TO ACCOMPANY APPLICATION No.
FOR ENGINE AND DOMESTIC USE
BY EUREKA NEVADA RAILROAD
FROM UNNAMED SPRING
Surveyed September 1, 1928.
By C. F. De Armond.
Scale 1 Inch = 600 Feet.

6541