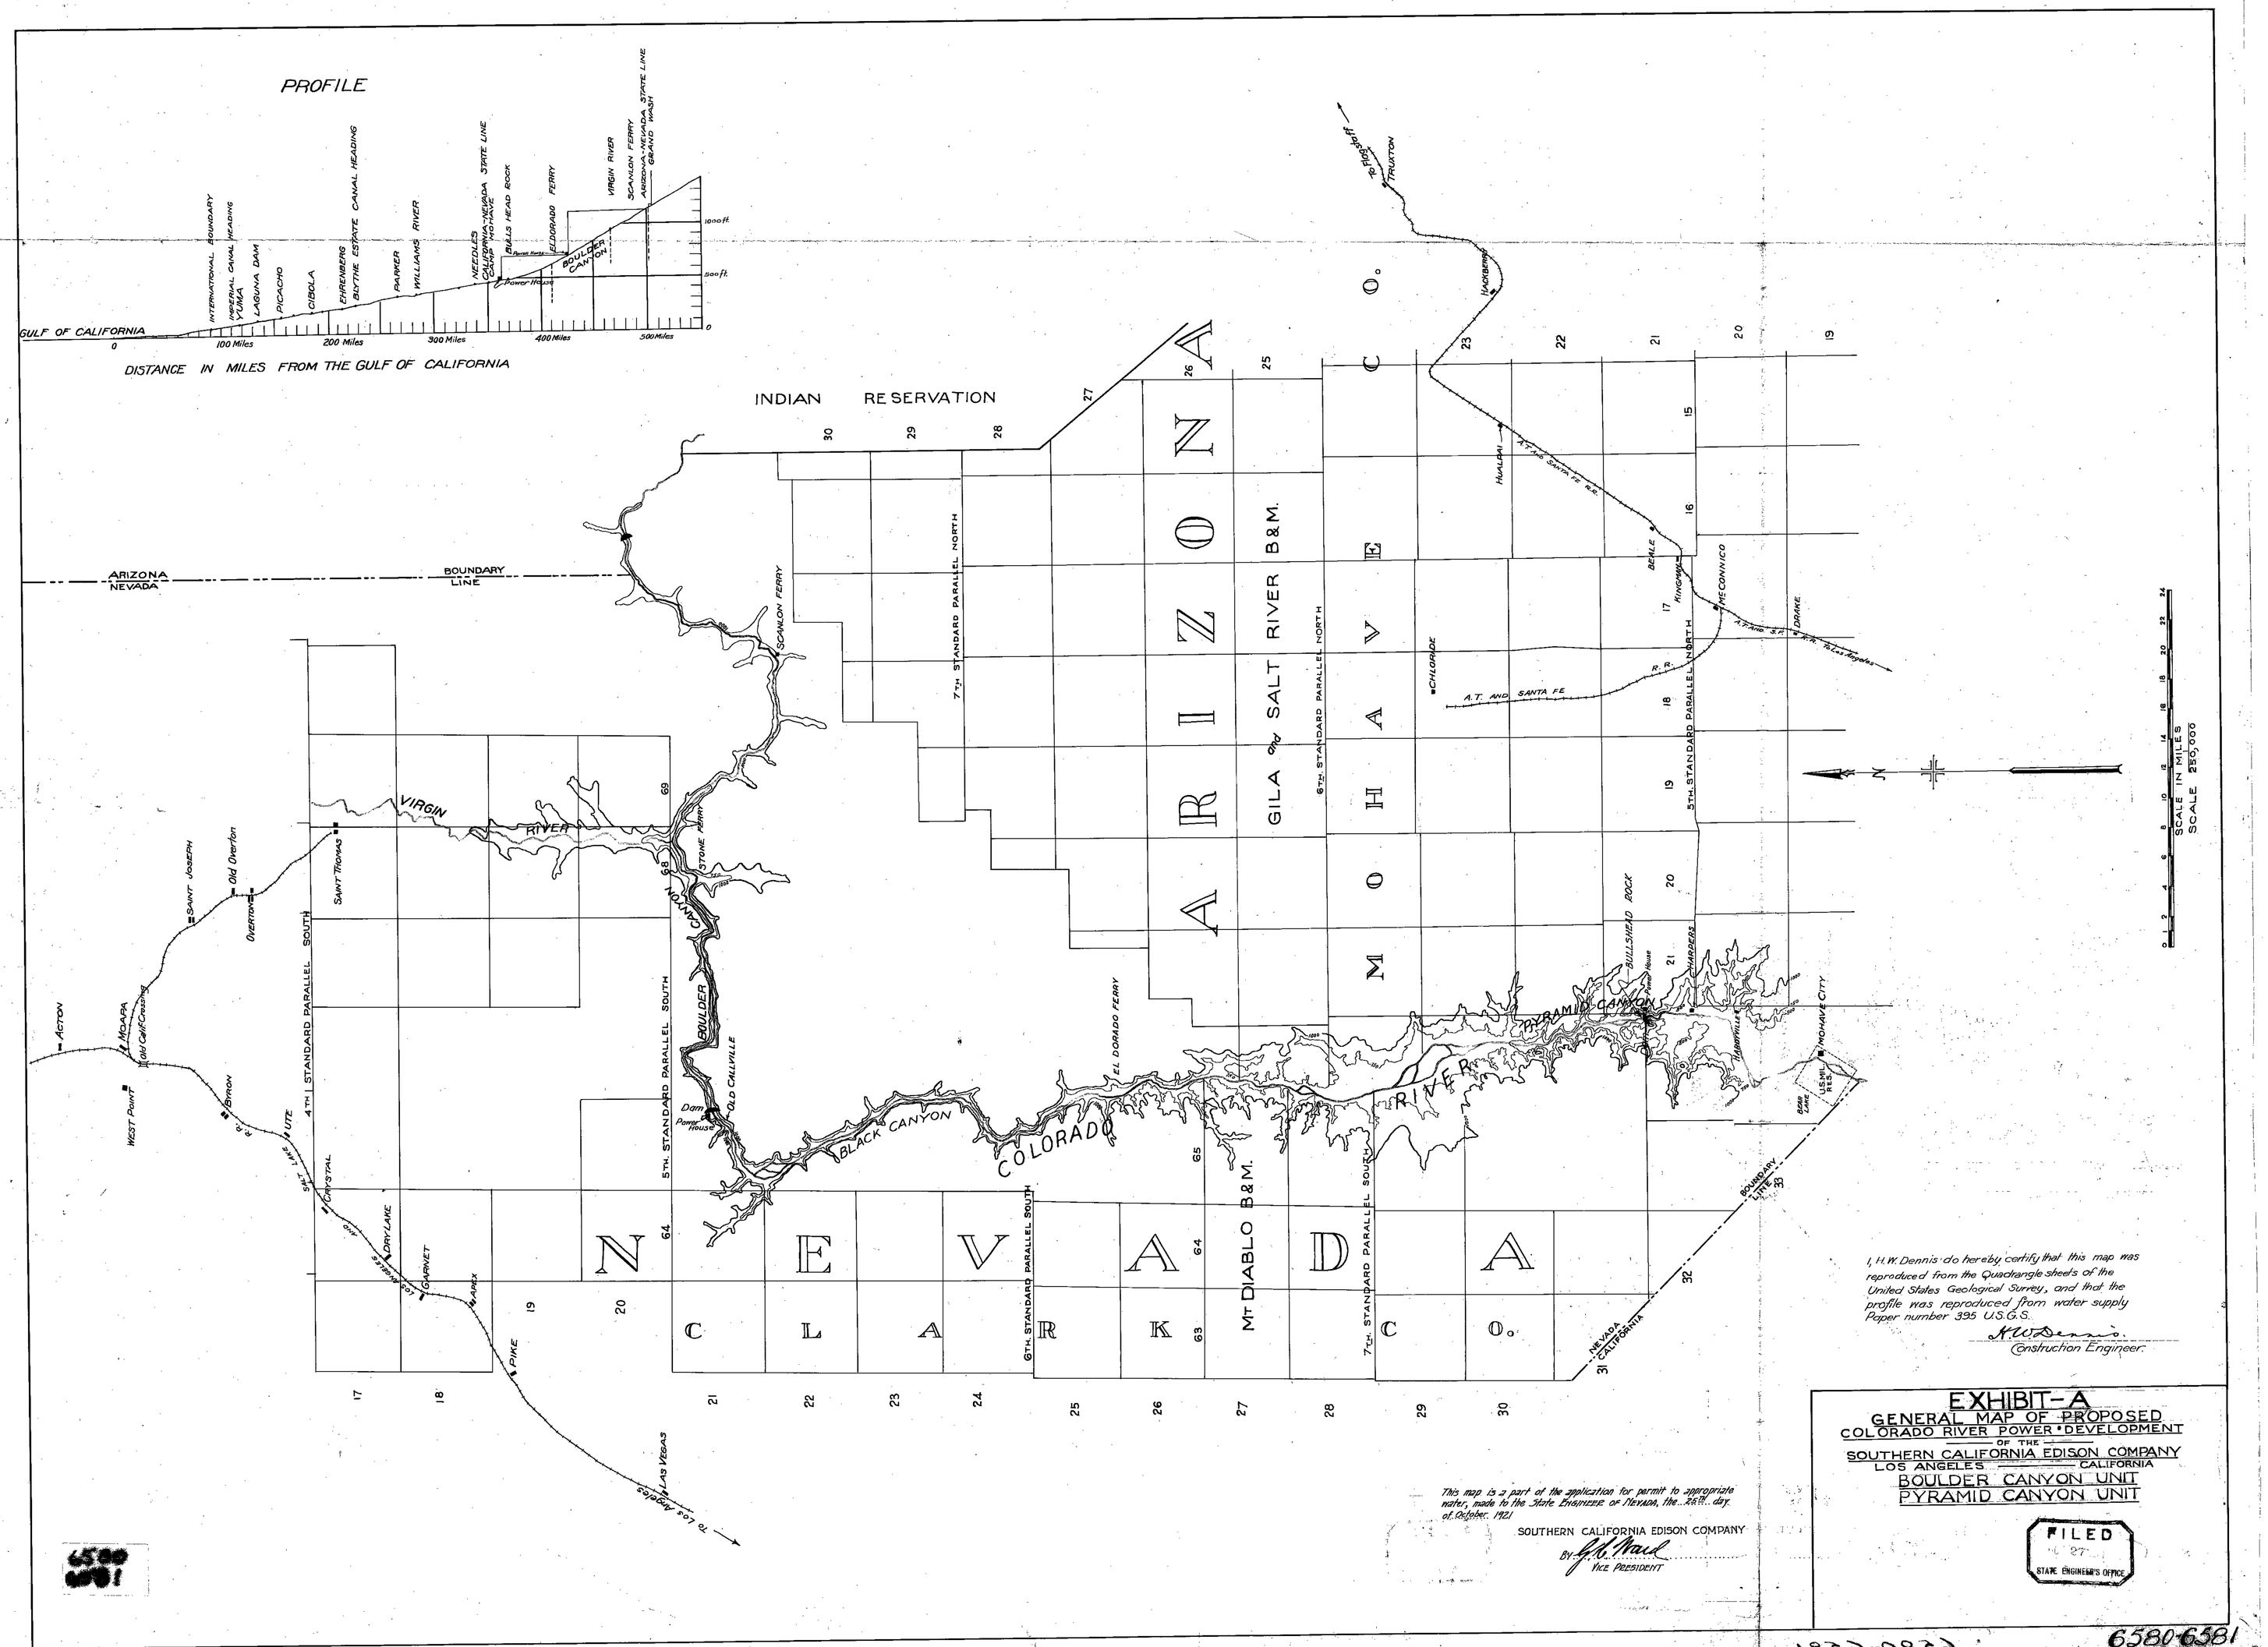


I, H.W. Dennis do hereby certify that this map was reproduced from the Quadrangle sheets of the United States Geological Survey, and that the profile was reproduced from water supply Paper number 395 U.S.G.S.

H.W. Dennis
Construction Engineer.

This map is a part of the application for permit to appropriate water, made to the State Engineer of Nevada, the 26th day of October, 1921

SOUTHERN CALIFORNIA EDISON COMPANY

By G.H. Ward
Vice President

# EXHIBIT-A

## GENERAL MAP OF PROPOSED COLORADO RIVER POWER DEVELOPMENT OF THE SOUTHERN CALIFORNIA EDISON COMPANY

LOS ANGELES — CALIFORNIA

BOULDER CANYON UNIT

PYRAMID CANYON UNIT

FILED
27
STATE ENGINEER'S OFFICE

6580-6581