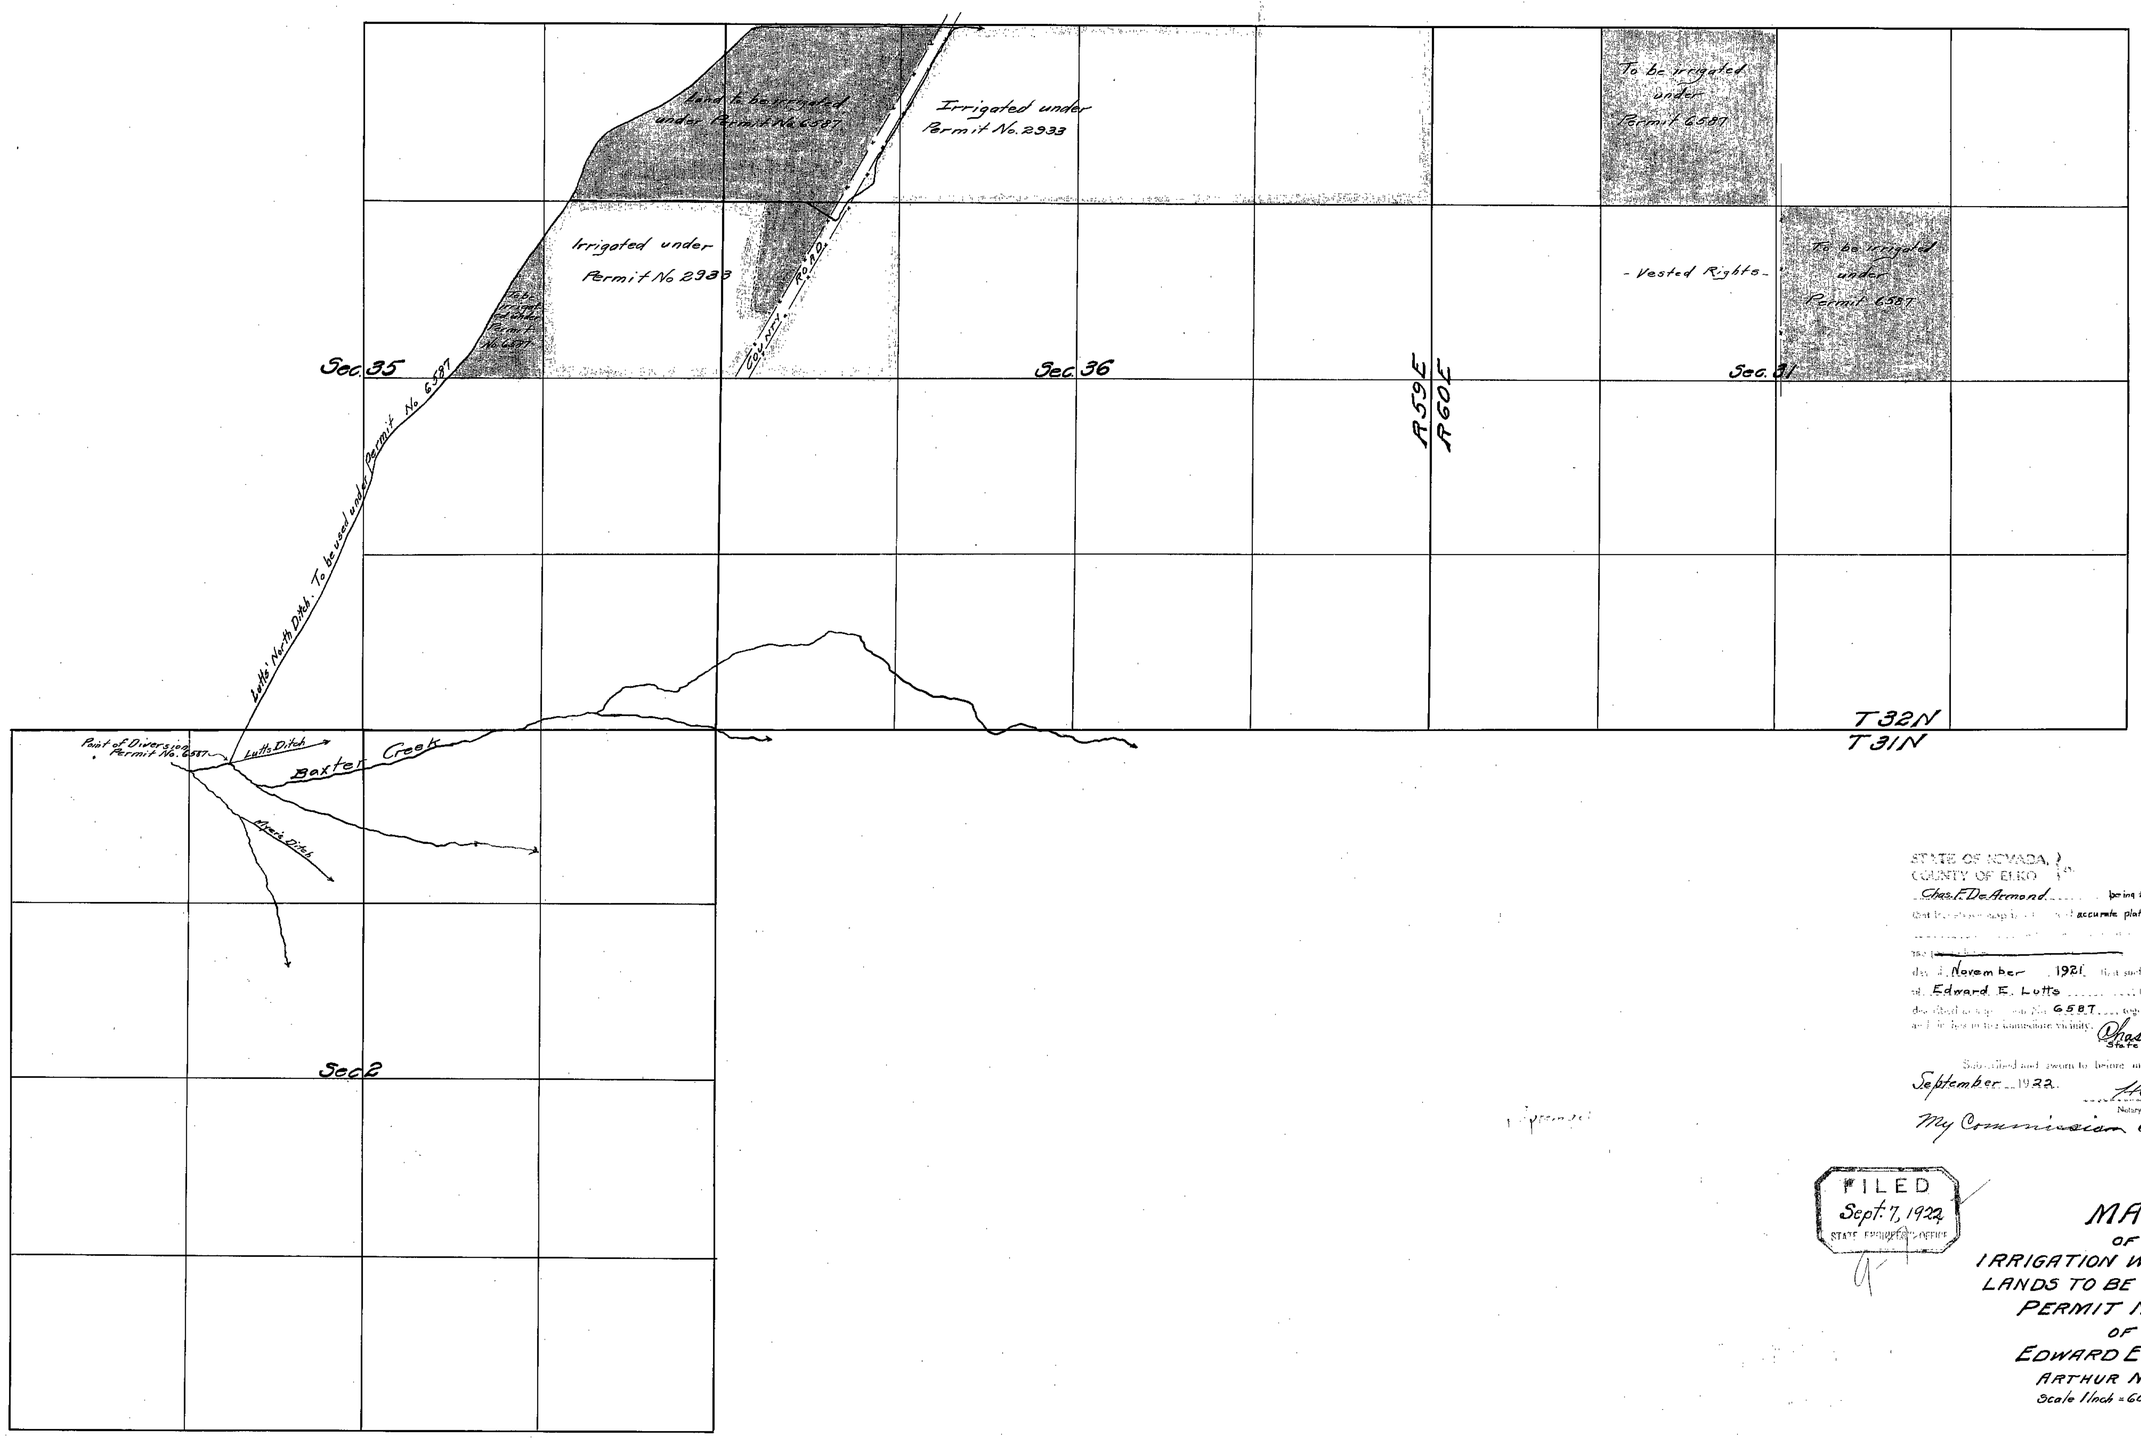

STATE OF NEVADA, }
COUNTY OF ELKO }

Chas. F. De Armond being first duly sworn, deposes and says that the above map is a true and accurate plat of Lutts Irrigation ... of a survey made by me ... 12th day of November 1921 that such survey was made at the ... of Edward E. Lutts ... that the map represents the works described in Permit No. 6587 ... and is in the immediate vicinity.

Chas. F. De Armond
State Water right Surveyor

Subscribed and sworn to before me this 5th day of September 1922.

H. W. Castle
Notary Public in and for Elko County, Nevada

My Commission Expires Jan 11 1923

FILED
Sept. 7, 1922
STATE ENGINEER'S OFFICE

MAP
OF
IRRIGATION WORKS AND
LANDS TO BE IRRIGATED
PERMIT No. 6587
OF
EDWARD E. LUTTS
ARTHUR NEVADA
Scale 1 Inch = 600 Feet

6587