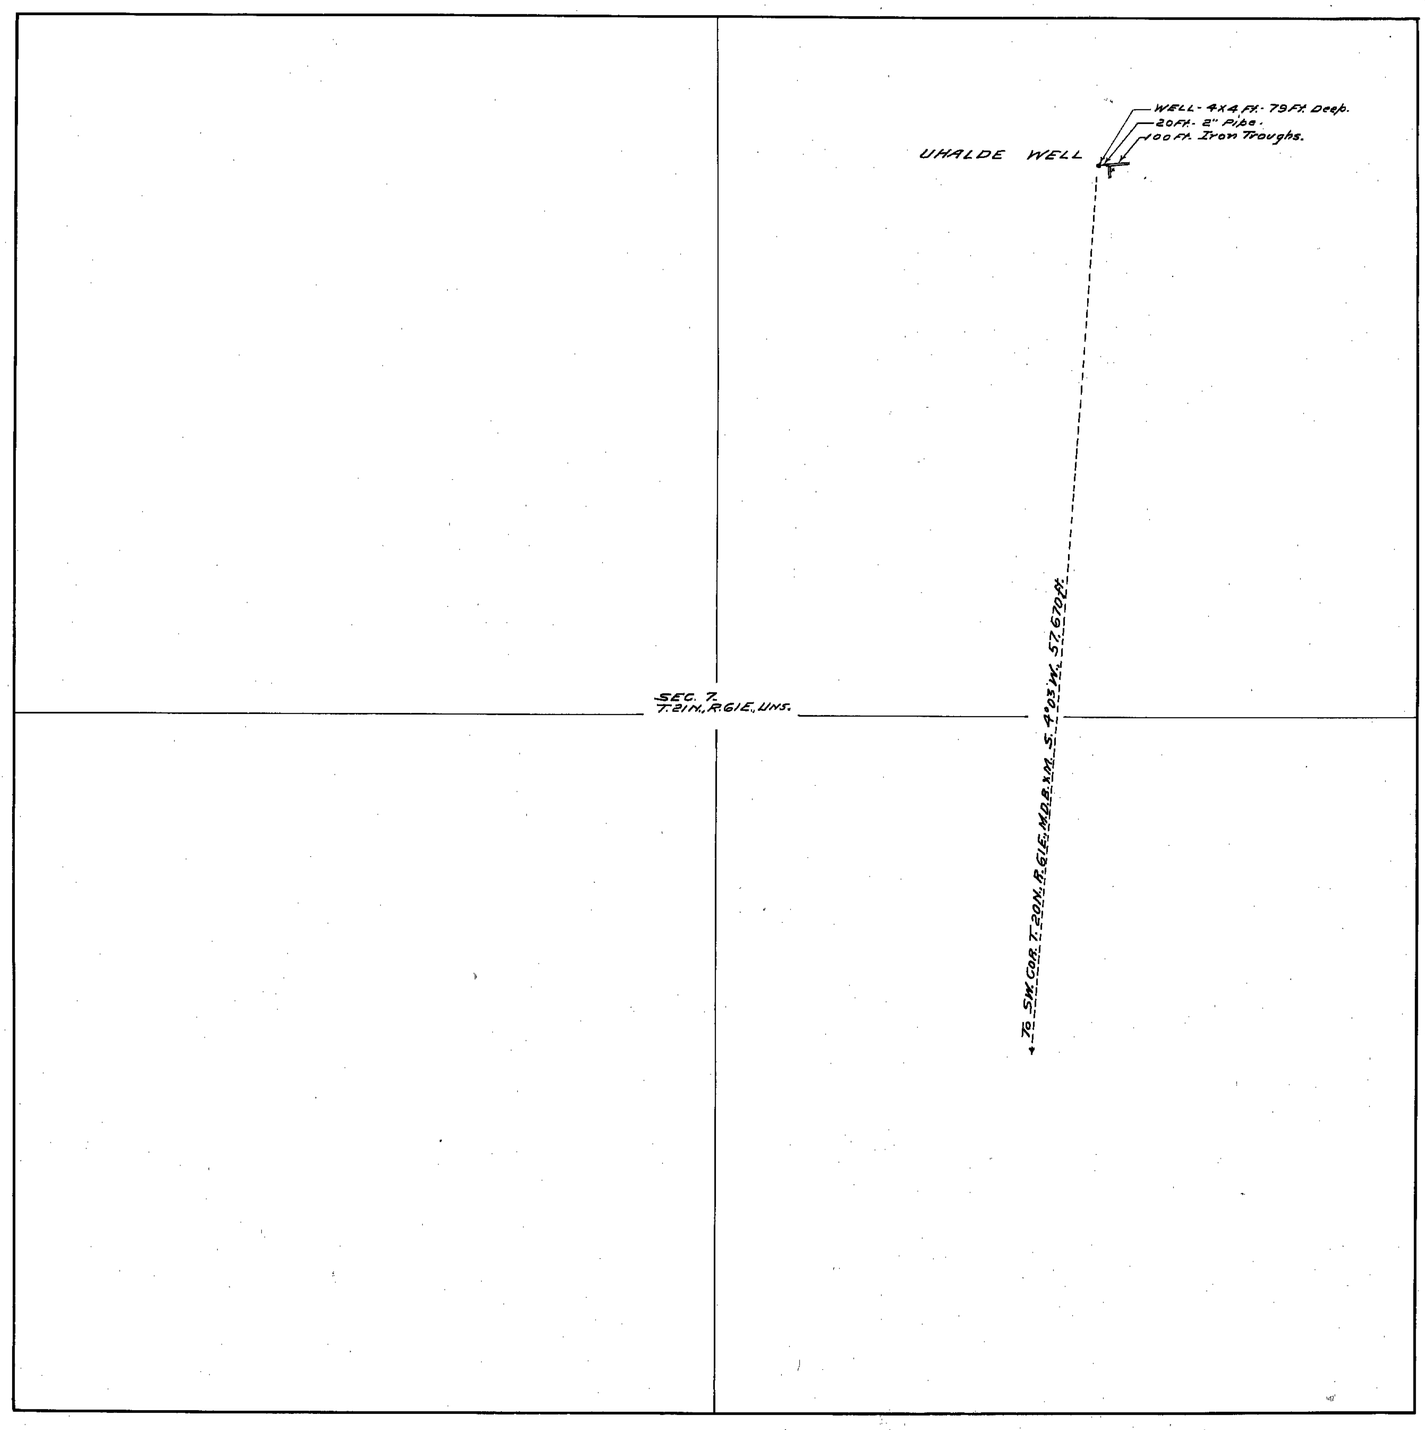

STATE OF NEVADA. } ss.
COUNTY OF WHITE PINE. }

I, F.W. Millard, being first duly sworn, depose and say that the above map is a true and accurate plat of the JOHN UHALDE stockwatering works, as taken from the field notes of a survey made by me, completed on the 6th day of December, 1921; that such survey was made at the instance of JOHN UHALDE., that the map represents the works described in Application No. 6604, together with the location of streams and ditches in the immediate vicinity. F.W. Millard Surveyor.

Subscribed and sworn to before me this, the 19th day of October, 1923.

J. M. Lockheed
Notary Public in and for White Pine County, Nevada.

FILED
Oct. 22 - 1923
STATE ENGINEER'S OFFICE

MAP
OF
UHALDE WELL
OF
JOHN UHALDE
SURVEYED BY
ED. MILLARD & SON.
ELY, NEVADA.
SCALE 1-INCH = 300 FEET.

Certificate No. — 1452 issued -9-29-28 — 0-0156- Stock

10/19/23

6604