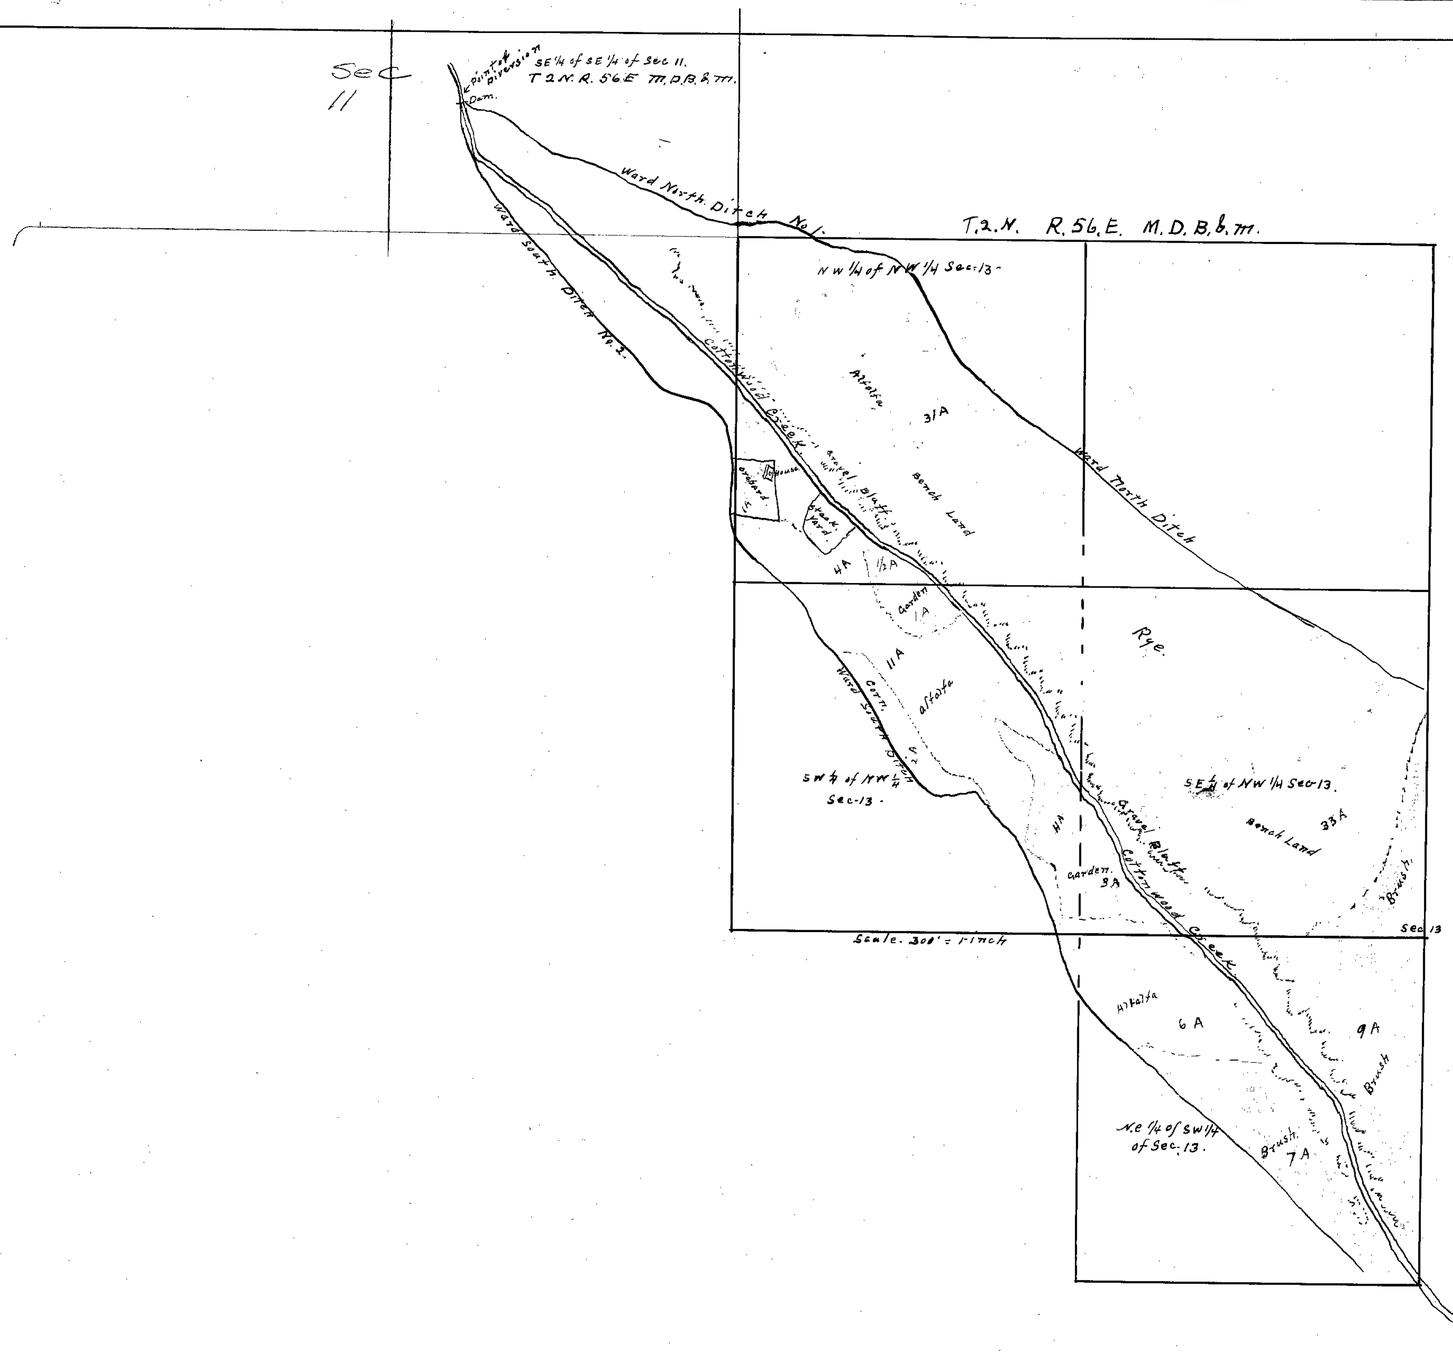

Section	Sub-division	Township	Range	Cultivated acreage	Description of Culture.	Date of first Culture
13	NE of SW 1/4	2 North	56 East	6 A.	Alfalfa	
13	SE 1/4 NW 1/4	" "	" "	36 A	Mixed crops	
13	NW 1/4 & SW 1/4	" "	" "	36.5 A	" "	
13	SW 1/4 NW 1/4	" "	" "	18 A	" "	

areas checked and found correct
4/27/27 J.B.E.

State of Nevada } ss.
County of Lincoln

W. F. Therne. being first duly sworn. deposes and says that the above map is a true and accurate plat of the lands irrigated by Mark Ward. as taken from the field notes of a survey made by me on July 26th 1926. That the map and survey were made at the instance of Mark Ward owner of said land. and that it truly represents said Irrigated.

Wm F. Therne
Surveyor

Subscribed and sworn to before me this 23rd day of March 1927.

M. T. Stewart Jr.
Justice of the Peace of Alamo. Lincoln County. State of Nevada.

This map has been in this office since June 3, 1927 but officially filed as of 6/3/27 on August 12, 1931. F.M.W.

6/3/27

PERMIT No 6647.
MAP OF
Mark Ward ~~HOME~~STEAD AND
IRRIGATING DITCHES No's 1 AND 2 on.
COTTONWOOD CREEK IN Sec 13 UNSURVEYED
TP. 2 N R 56 E
LINCOLN County Nevada
SCALE 300 FT TO ONE INCH

FILED
June 3, 1927.
STATE ENGINEER'S OFFICE

6647

6647