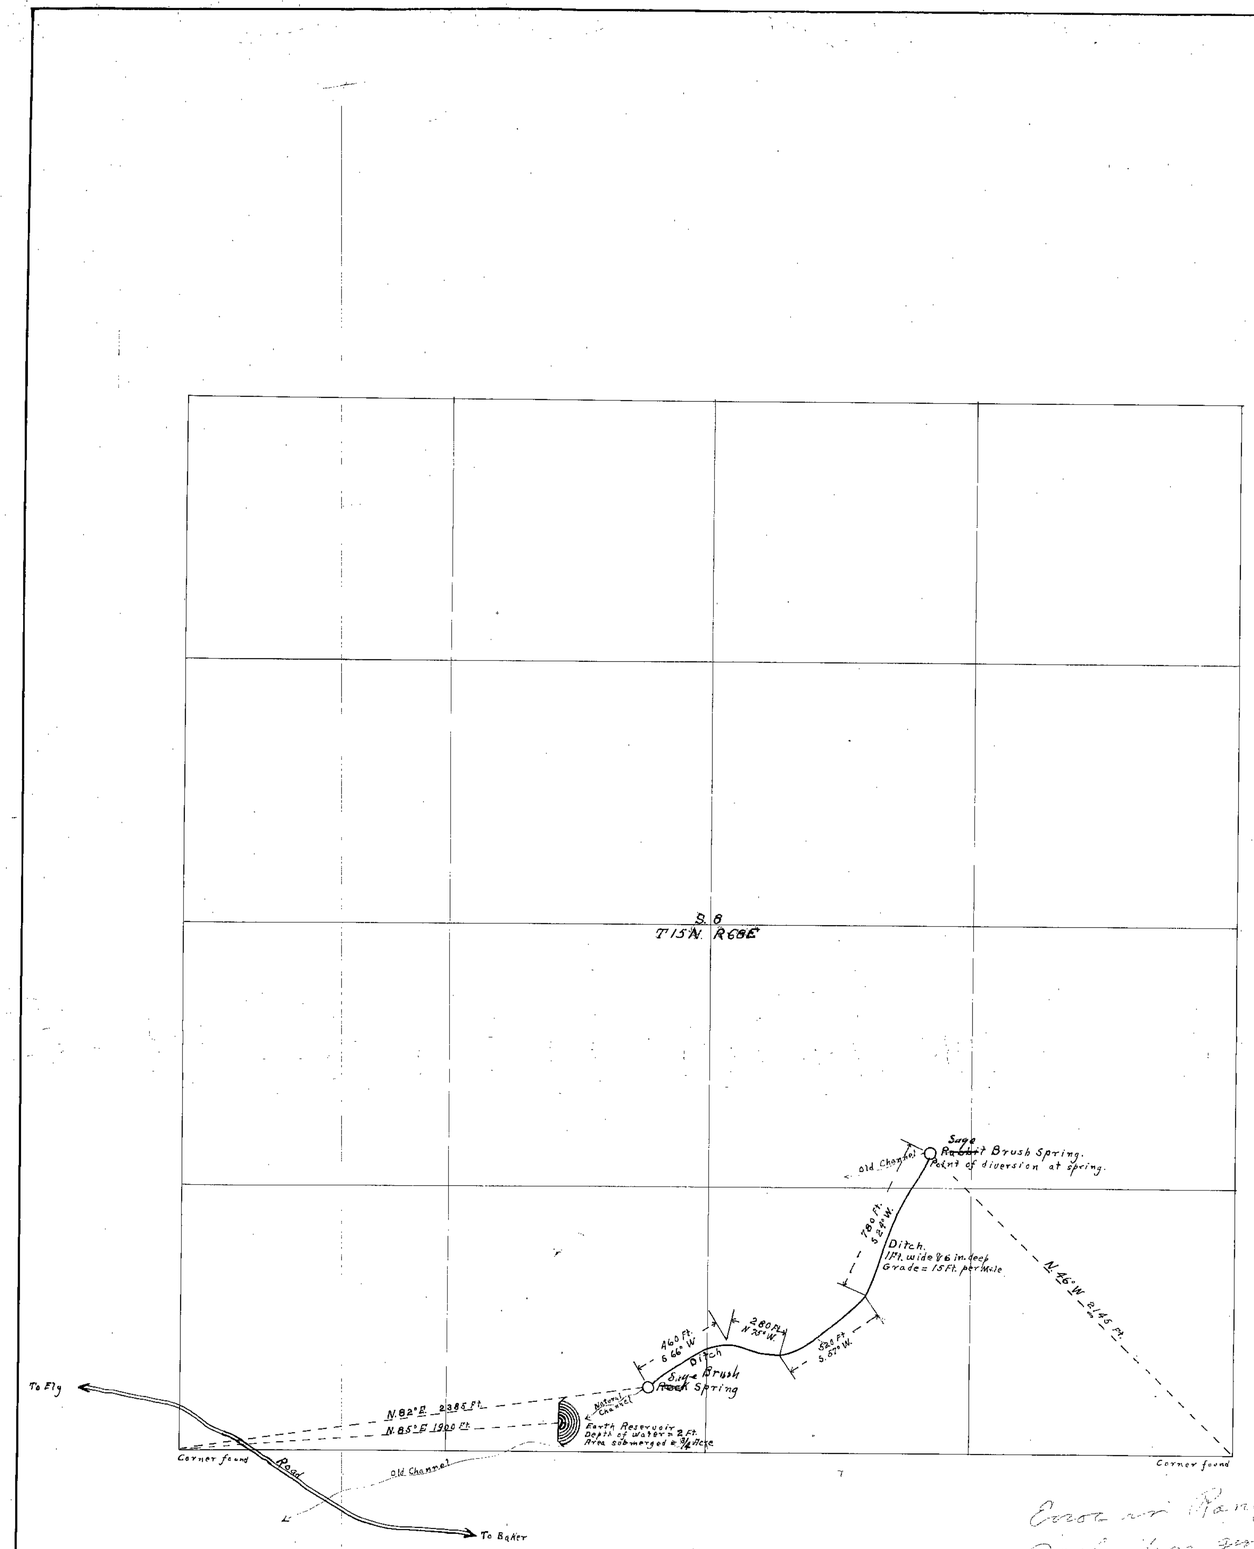

N

STATE OF NEVADA
COUNTY OF WHITE PINE

I, G. S. Quate, being first duly sworn, depose and say that the above map is a true and accurate plat of the stock watering improvements, as taken from the field notes of a survey made by me on the 14th day of September, 1923; that such survey was made at the instance of Robison Brothers; that the map represents the improvements described in Application No. 6667, together with the location of streams and ditches in the immediate vicinity.

G. S. Quate
Surveyor.

Subscribed and sworn to before me this 21 day of November 1923.

Jas. F. Robison
A Notary Public in and for White Pine County, Nevada.

Com Exp Aug 12-25

FILED
Jan. 16, 1924
STATE ENGINEER'S OFFICE

Error in Range
Application gives Range 67E
Map gives Range 68E.

11/26/23
Robison Bros.

OFFICE STATE ENGINEER
JAN 19 24
RECEIVED

MAP
of
Sage ~~RABBIT~~ BRUSH and ~~ROCK~~ SPRINGS
and
Sage Brush ~~ROCK~~ SPRINGS RESERVOIR
used for
STOCK WATERING PURPOSES
by
ROBISON BROTHERS
of
BAKER - NEVADA
under
PERMIT No. 6667

6667