Section	Subdivn	Twp	Range	Cult Acreage		
31	NE¼NE¼	11 N.	56 E	None		

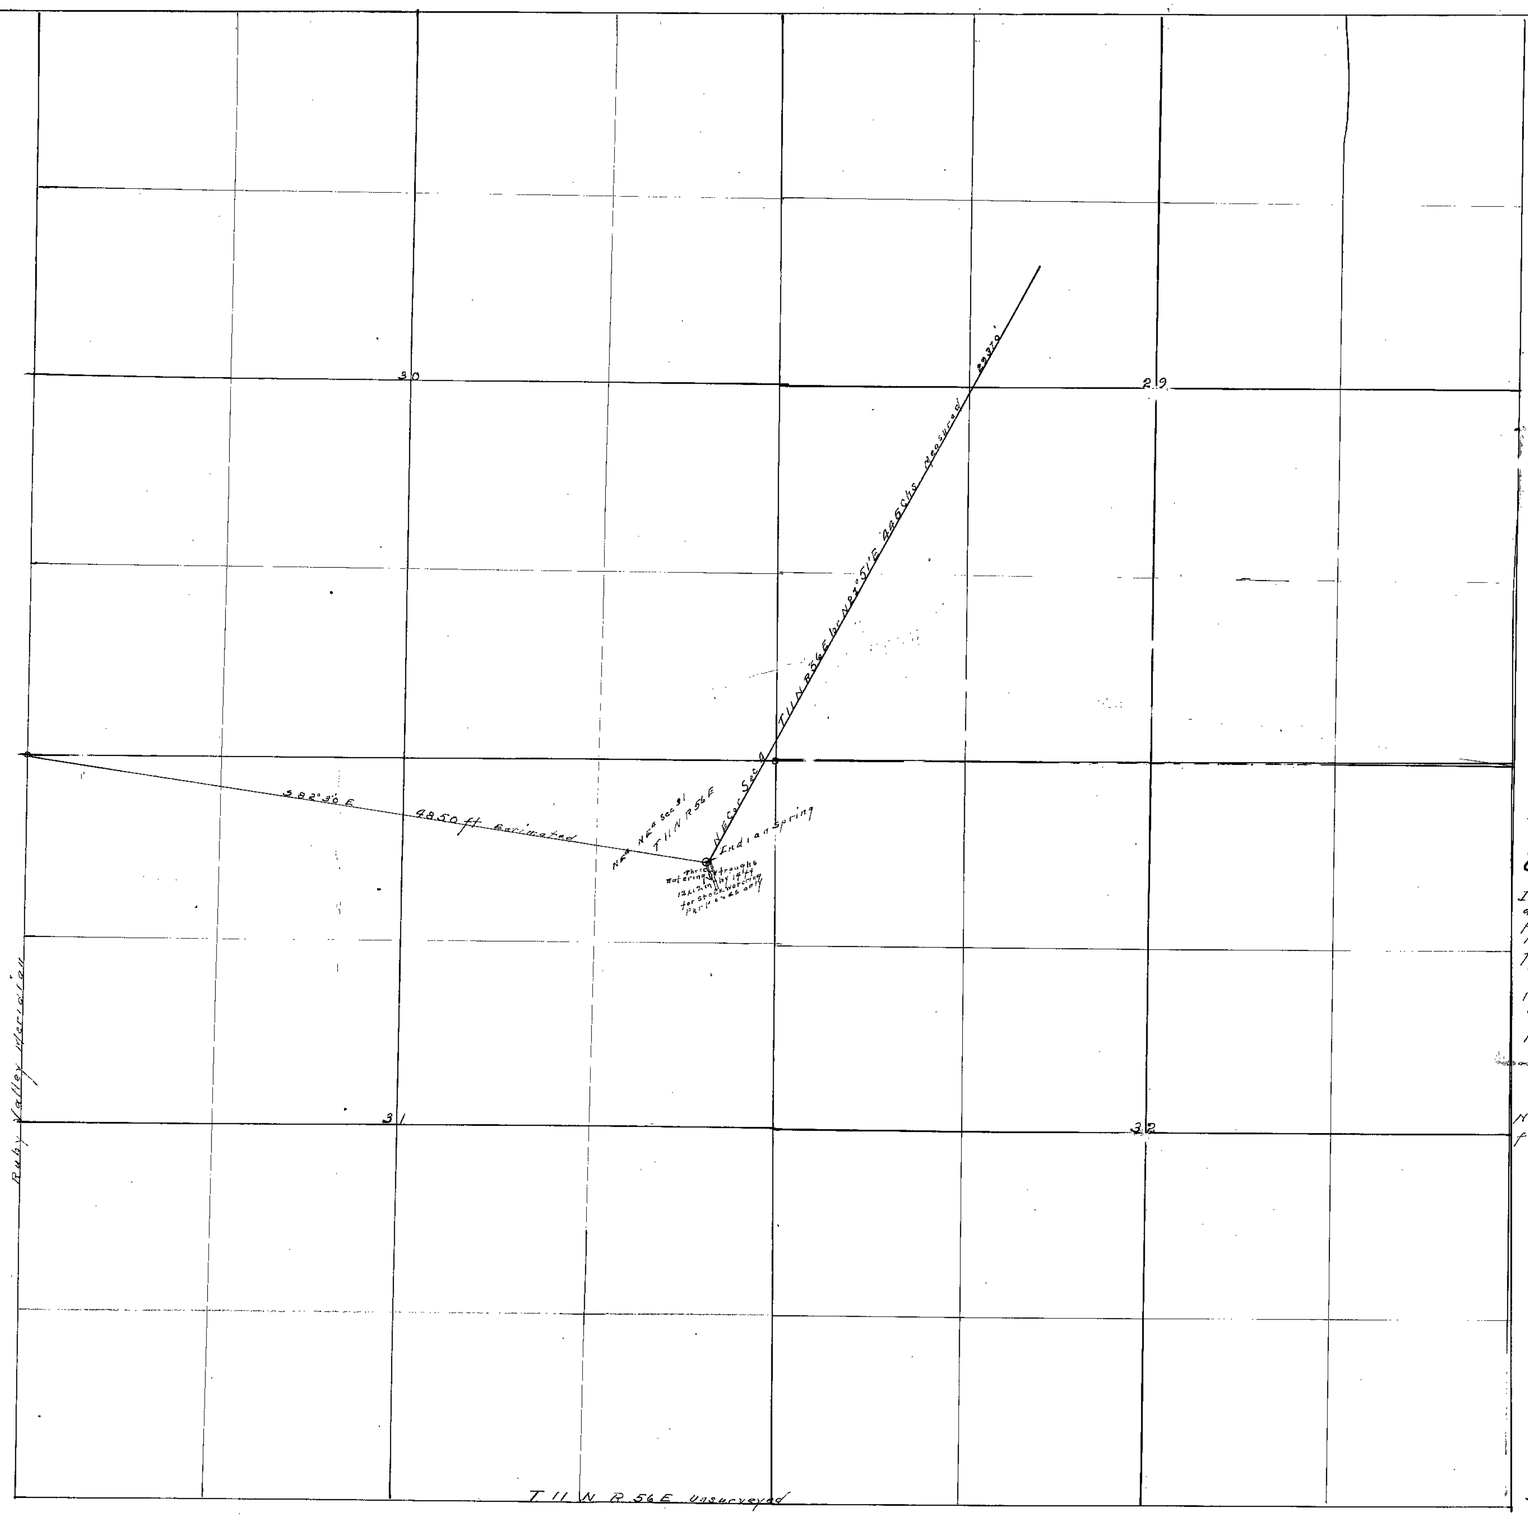

MAP OF LOCATION
— OF —
INDIAN SPRING, FLORIO & BIDART
NYE COUNTY NEVADA

State of Nevada } ss
County of Eureka }

I Clarence Johnson being first duly sworn depose and say that the above map is a true and accurate plat of the land and springs located and improved by Florio & Bidart as taken from the field notes made by me, completed on the 7th day of Sept 1922.

That the map and survey were made at the instance of Florio & Bidart owners of said spring under permit No 6770

Subscribed and Sworn to before me this 20 day of Sep 1922

R M Chorlee, County Clerk

Clarence Johnson
State Water Right Surveyor

Notary Public in and for Eureka County Nevada

Scale 1 inch equal 400 ft

FILED
Jan. 22, 1923.
STATE ENGINEER'S OFFICE

Certificate No. 1221, Bk 5 issued - Sept. 10, 1926 for 0.025 c.f.s. stock

6770

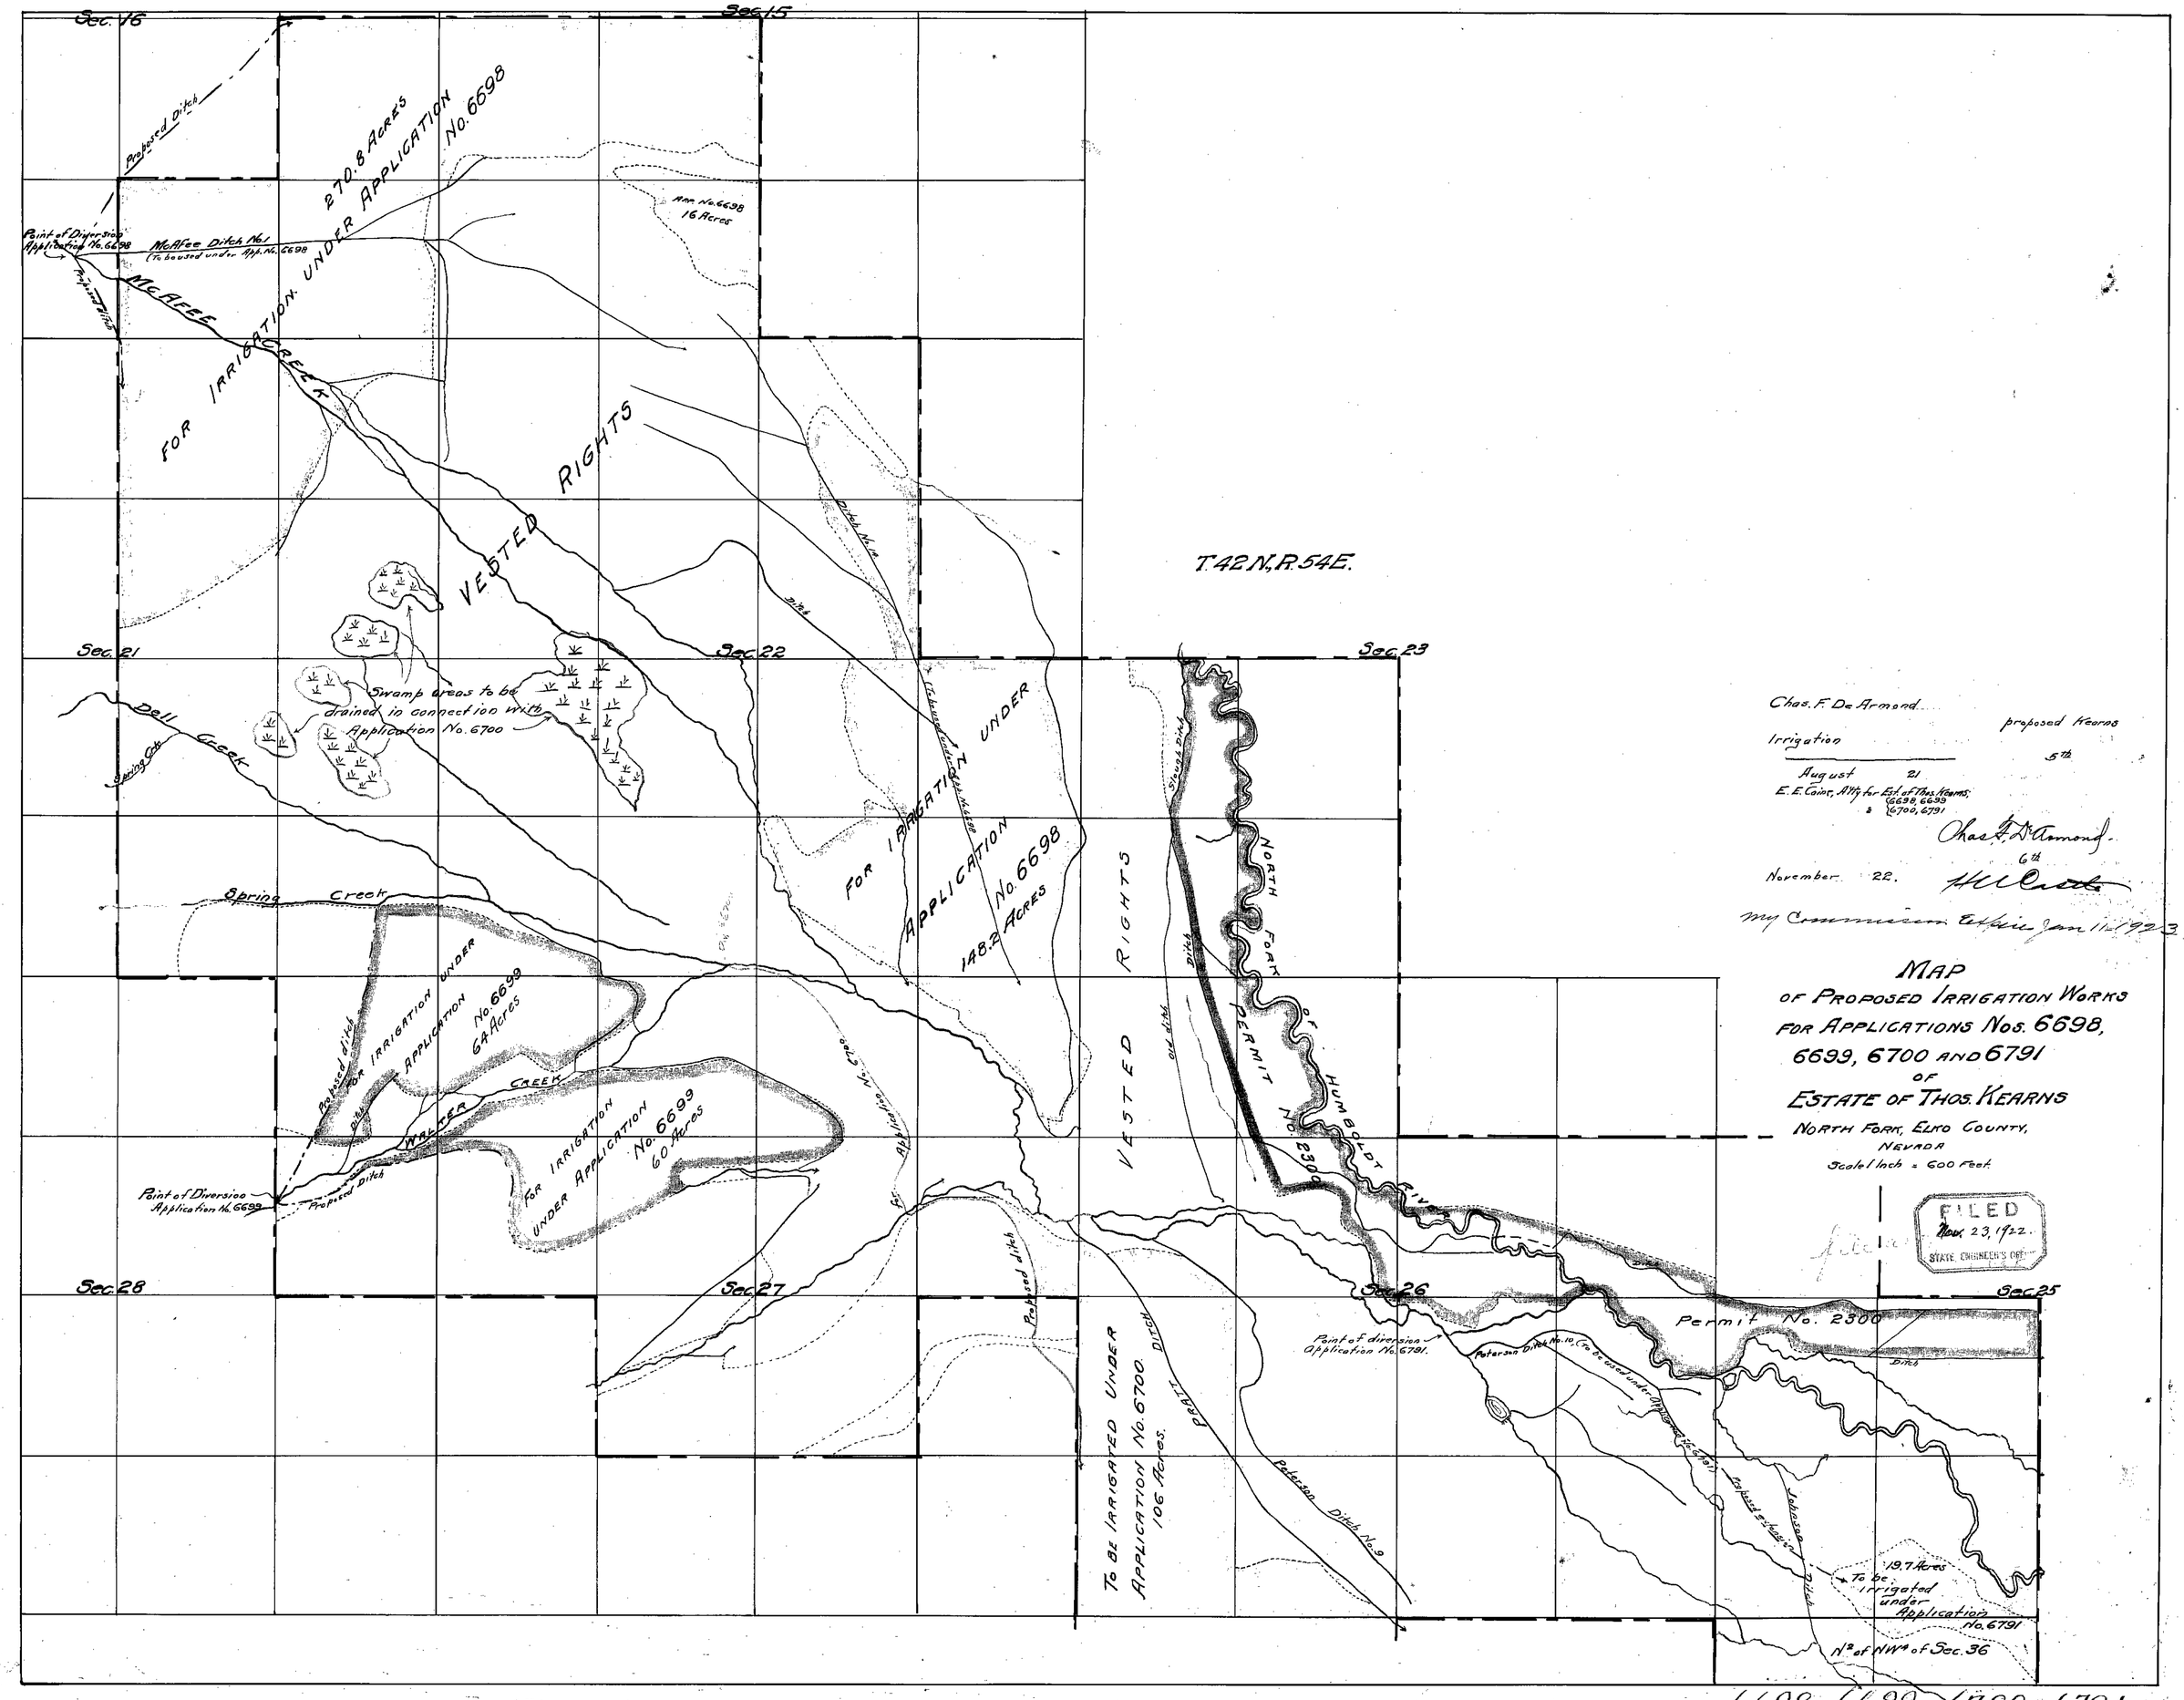

Chas. F. De Armond
proposed Kearns
Irrigation
5th
August 21
E. E. Caine, Atty for Est. of Thos. Kearns; 6698, 6699 & 6700, 6791
Chas. F. De Armond
6th
November 22.
H. W. Castle
My Commission Expires Jan 11, 1923

MAP
OF PROPOSED IRRIGATION WORKS FOR APPLICATIONS NOS. 6698, 6699, 6700 AND 6791 OF ESTATE OF THOS. KEARNS

NORTH FORK, ELKO COUNTY, NEVADA

Scale 1 Inch = 600 Feet.

FILED
Nov. 23, 1922.
STATE ENGINEER'S OFFICE

6698-6699-6700-6791