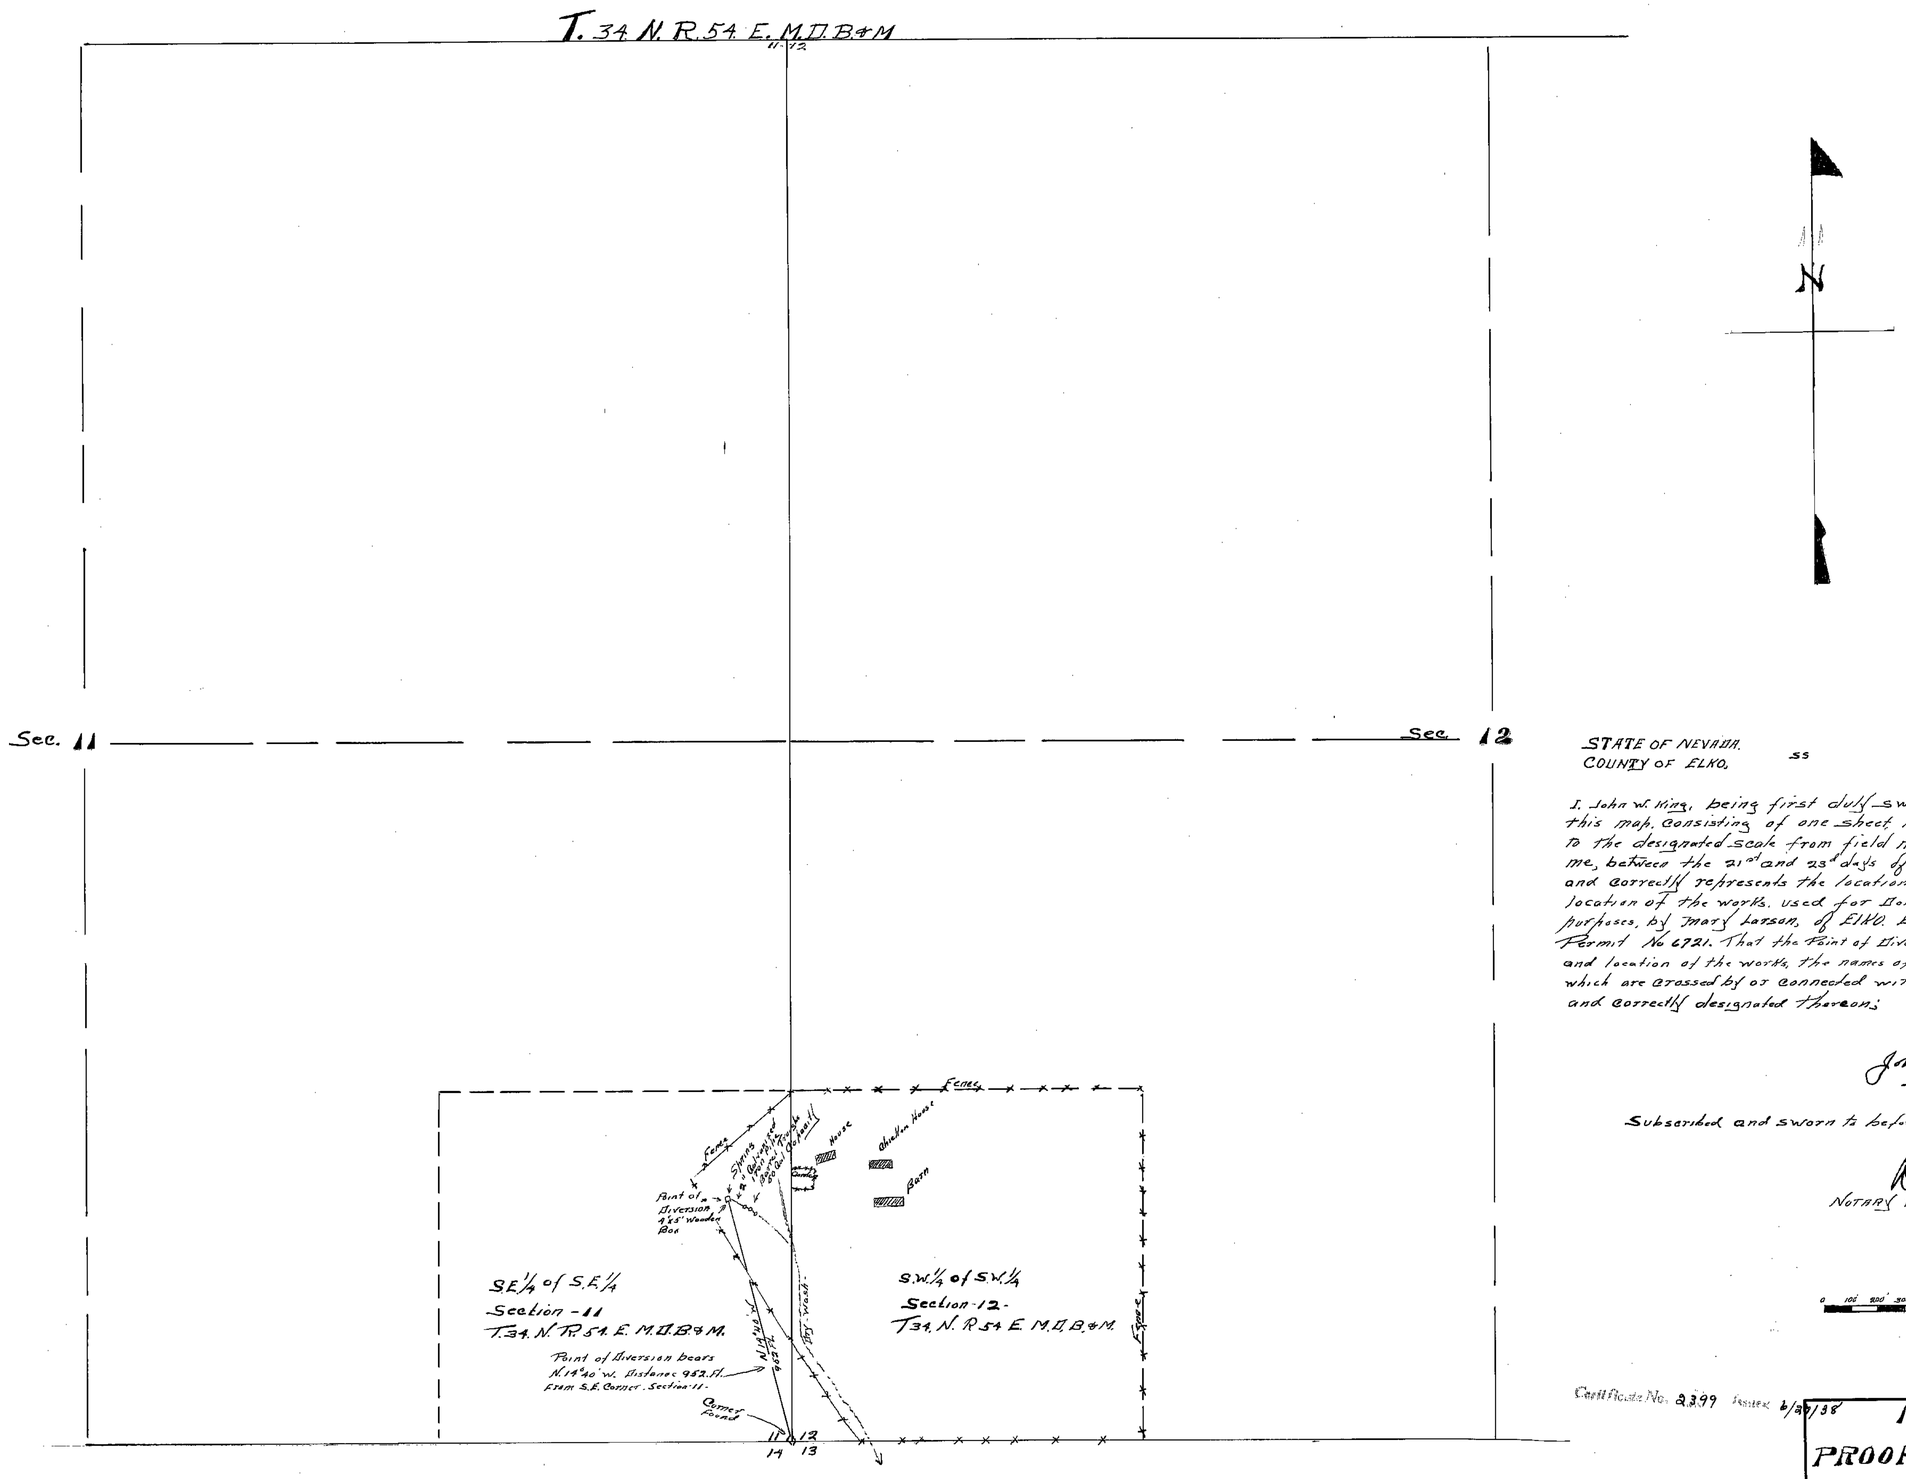

STATE OF NEVADA.
COUNTY OF ELKO. ss

I, John W. King, being first duly sworn, depose and say, that this map, consisting of one sheet, has been correctly drawn to the designated scale from field notes of a survey made by me, between the 21st and 23d days of May, 1938; that it truly and correctly represents the location of the land and the location of the works, used for Domestic and Stockwatering purposes, by Mary Larson, of ELKO, Elko County, Nevada, under Permit No 6721. That the Point of Diversion and the description and location of the works, the names of all other works or streams which are crossed by or connected with said works are fully and correctly designated thereon;

John W. King
STATE WATERRIGHT
SURVEYOR.

Subscribed and sworn to before me this 27th day of May 1938

D. P. Castle
NOTARY PUBLIC IN FOR ELKO COUNTY, NEVADA.

SCALE: 1-INCH = 300 FEET.

0 100' 200' 300' 400' 500' FT. 1000 FT. 1500 FT.

Certificate No. 2399 Issued 6/29/38

FILED
June 1, 1938

MAP TO ACCOMPANY
PROOF OF APPLICATION
OF WATER TO BENEFICIAL USE
UNDER PERMIT NO. 6721
FROM UN-NAMED-SPRING
BY MARY LARSON-ELKO, NEV.

6721