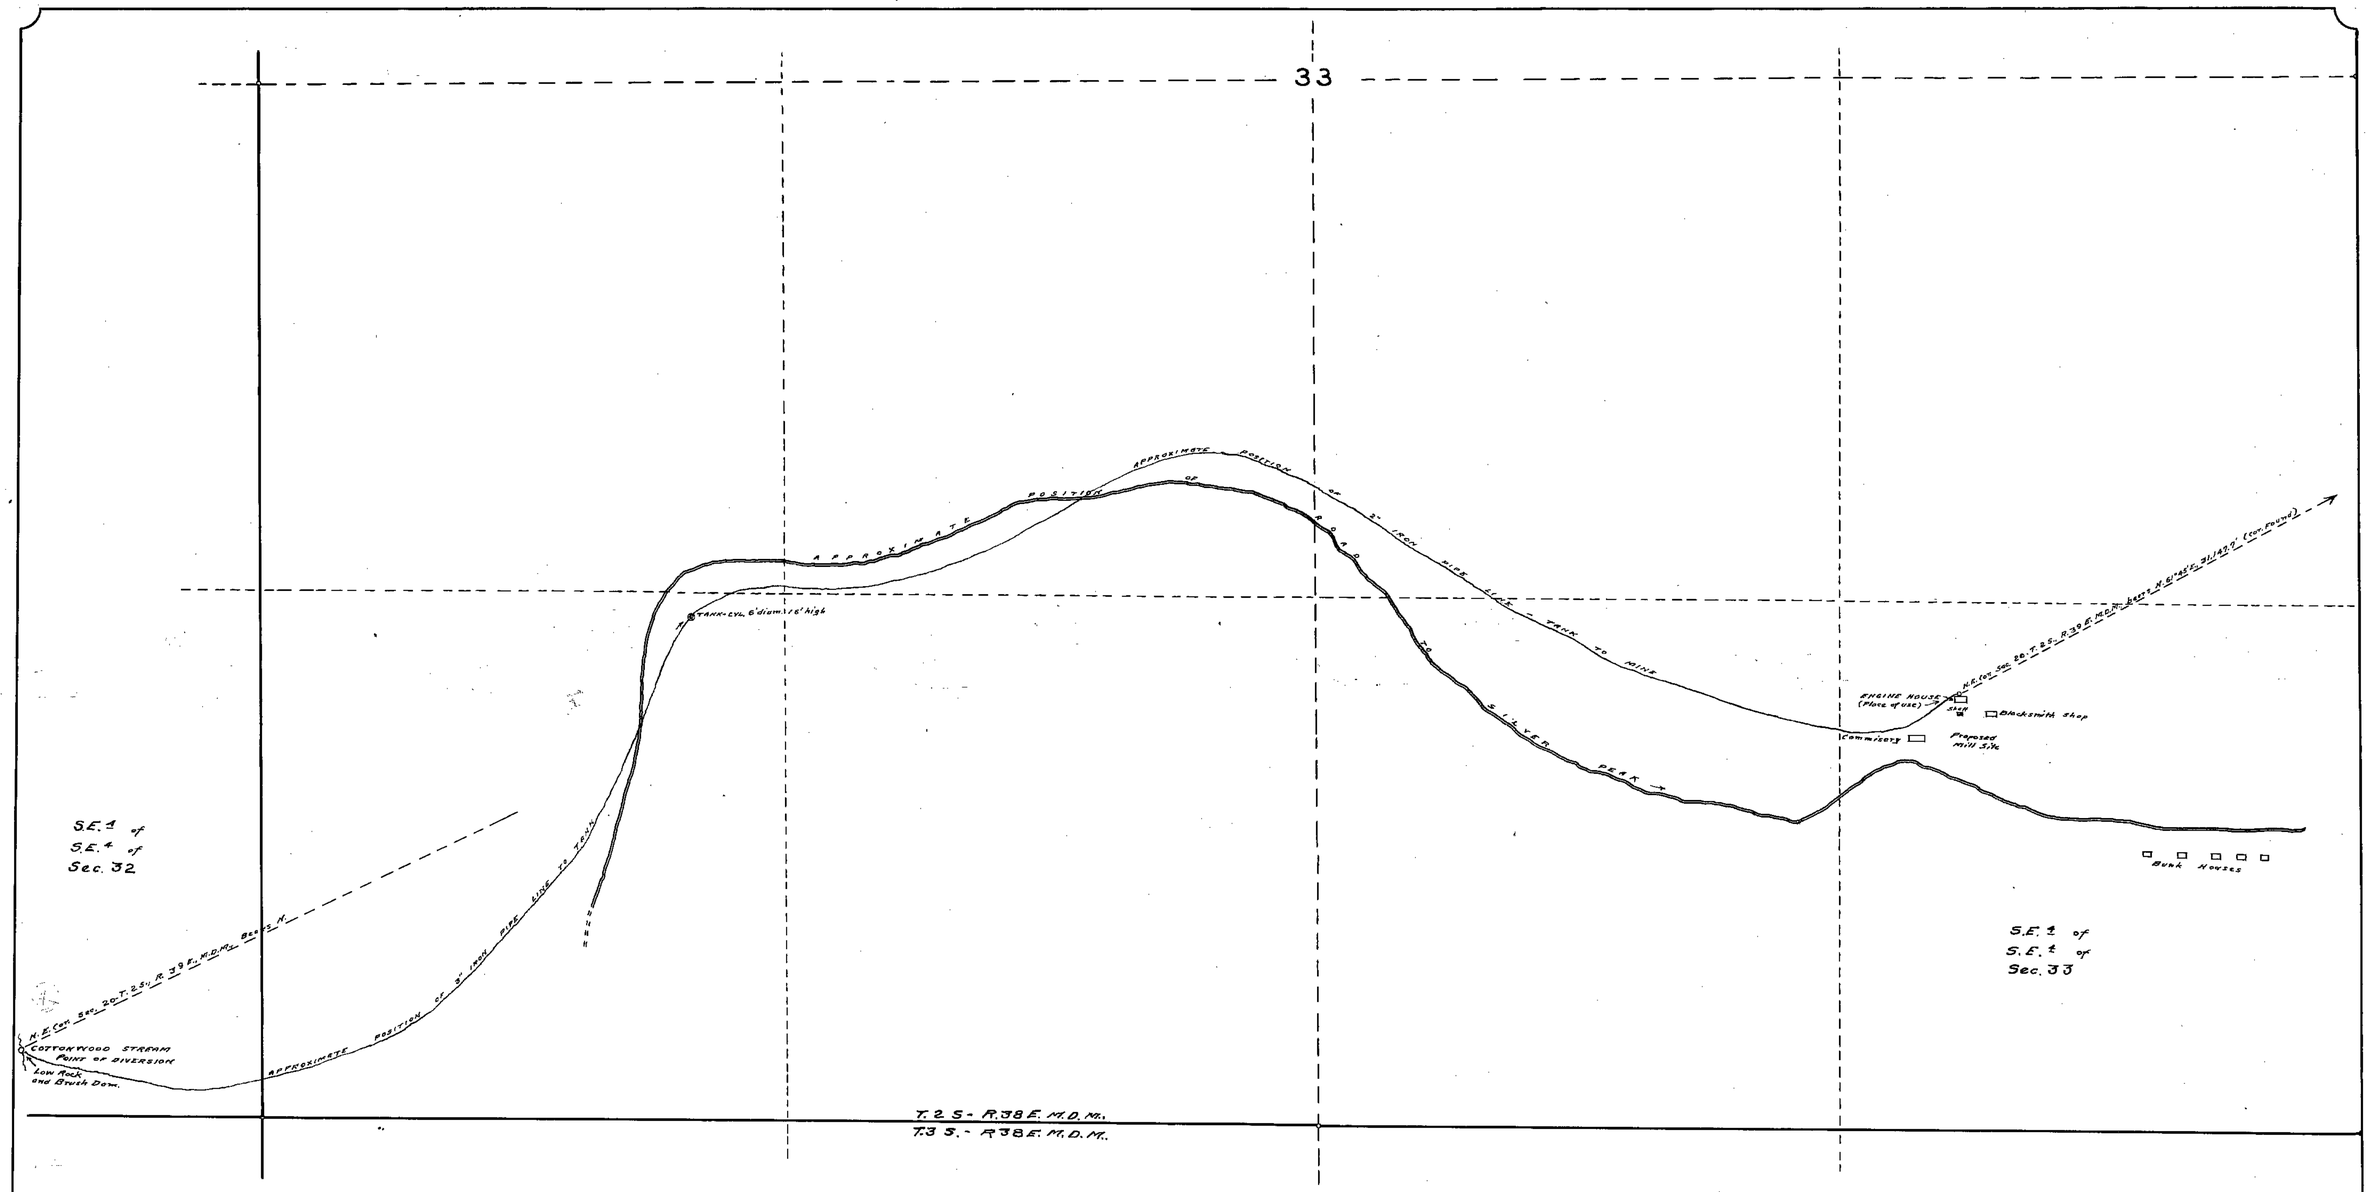

STATE OF NEVADA }
COUNTY OF ESMERALDA } ss.

I, E.S. Giles, being first duly sworn, depose and say that this map, consisting of one sheet, has been correctly drawn to the designated scale from field notes of a survey made under my direction between the 11th and 14th days of August, 1928, that it truly and correctly represents the proposed location and extent of the works used to divert water from Cottonwood Stream in Esmeralda County, by W.B. Colvin, for mining and milling purposes. That the proposed point of diversion, place of use, and lands owned, shown by 40 acre subdivisions, are fully and correctly designated thereon.

E.S. Giles
STATE WATER RIGHT SURVEYOR.

Subscribed and sworn to before me, this 29th day of August — 1928

Harry Ernest
NOTARY PUBLIC IN AND FOR ESMERALDA COUNTY, NEVADA.

My Commission Expires January 19th 1930

FILED
Sept. 5, 1928

Certificate No. 1625 Issued Feb. 13, 1930

N

Scale: 1 in. = 200 ft.

0 50 100 150 200 400 600 800 1000

MAP TO ACCOMPANY
APPLICATION
TO APPROPRIATE WATER
FOR
MINING AND MILLING
BY
W.B. COLVIN,
FROM
COTTONWOOD STREAM.

6733