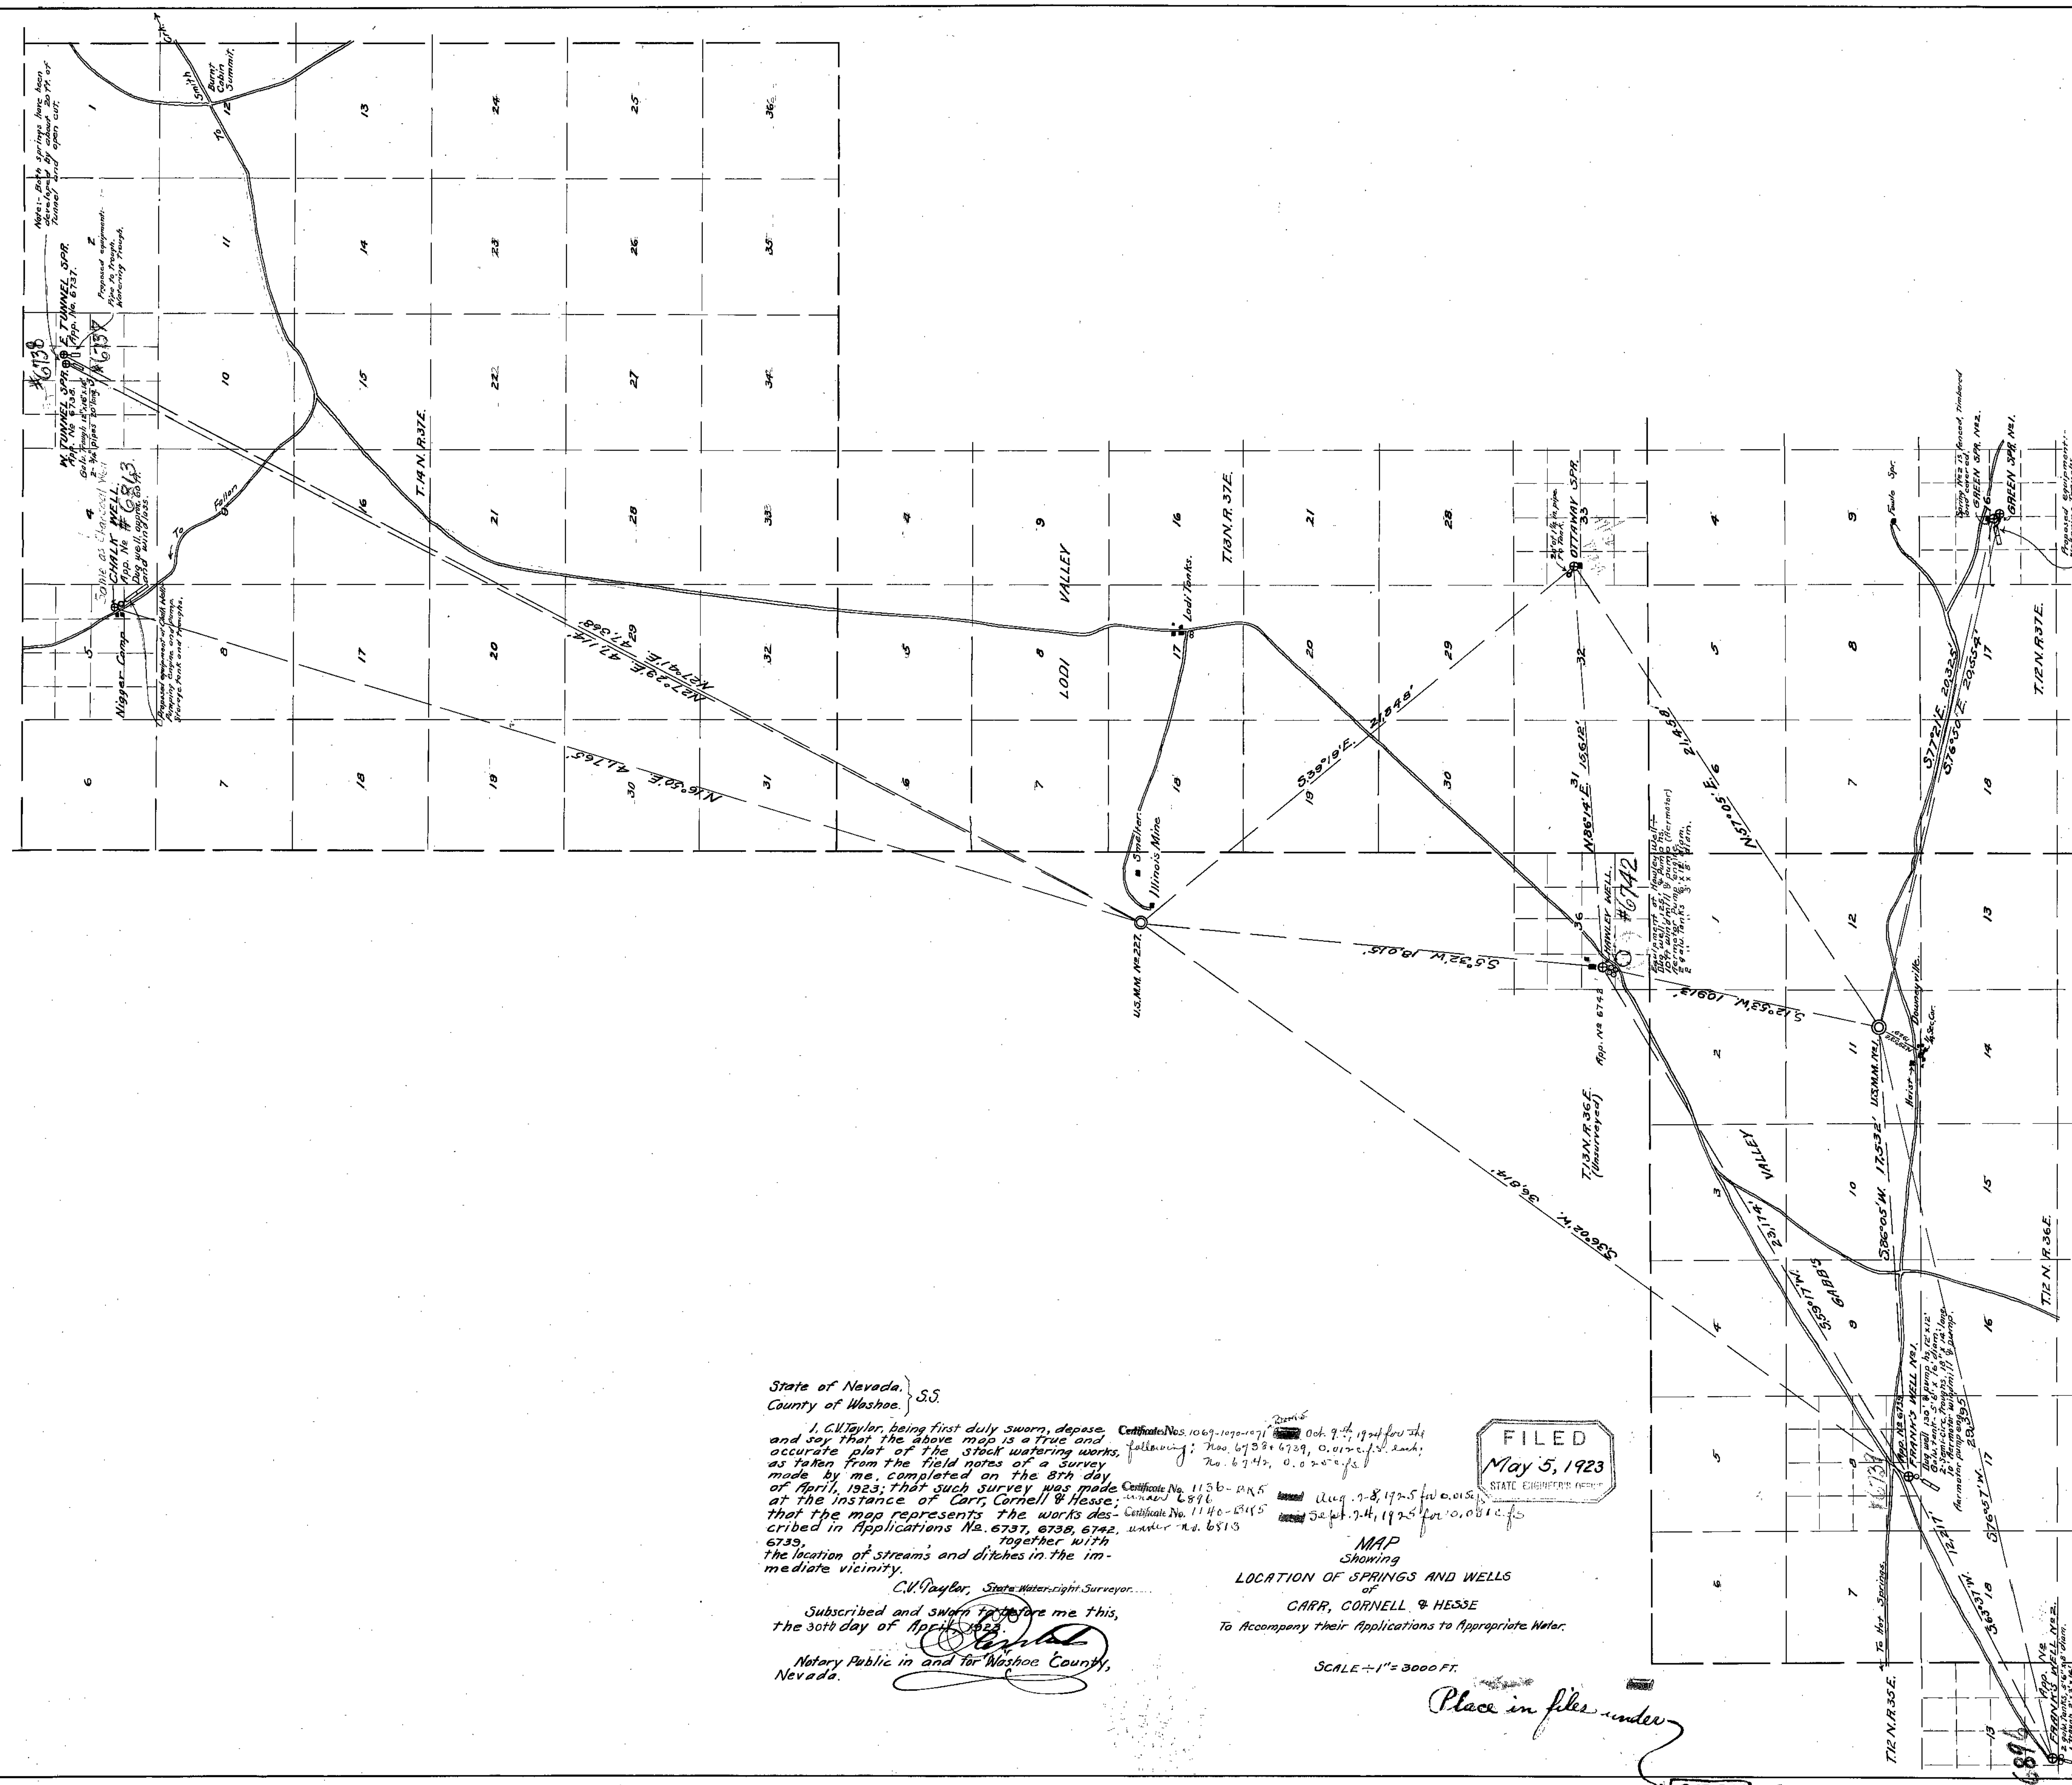

State of Nevada. } S.S.
County of Washoe. }

I, C.V. Taylor, being first duly sworn, depose and say that the above map is a true and accurate plat of the stock watering works, as taken from the field notes of a survey made by me, completed on the 8th day of April, 1923; that such survey was made at the instance of Carr, Cornell & Hesse; that the map represents the works described in Applications No. 6737, 6738, 6742, 6739, together with the location of streams and ditches in the immediate vicinity.

C.V. Taylor, State Water-right Surveyor.

Subscribed and sworn to before me this, the 30th day of April 1923.

[signature]

Notary Public in and for Washoe County, Nevada.

Certificate Nos. 1069-1070-1071 Issued Oct. 9th, 1924 for the following: Nos. 6738 + 6739, 0.012 c.f.s. each; No. 6742, 0.025 c.f.s.

Certificate No. 1136-BK5 under 6896 Issued Aug. 28, 1925 for 0.015 c.f.s.

Certificate No. 1140-BK5 under No. 6813 Issued Sept. 24, 1925 for 0.081 c.f.s.

FILED
May 5, 1923
STATE ENGINEER'S OFFICE

MAP
Showing
LOCATION OF SPRINGS AND WELLS
of
CARR, CORNELL & HESSE
To Accompany their Applications to Appropriate Water.

SCALE ÷ 1" = 3000 FT.

Place in files under 6737-6738-6739-6742-6813-6896