


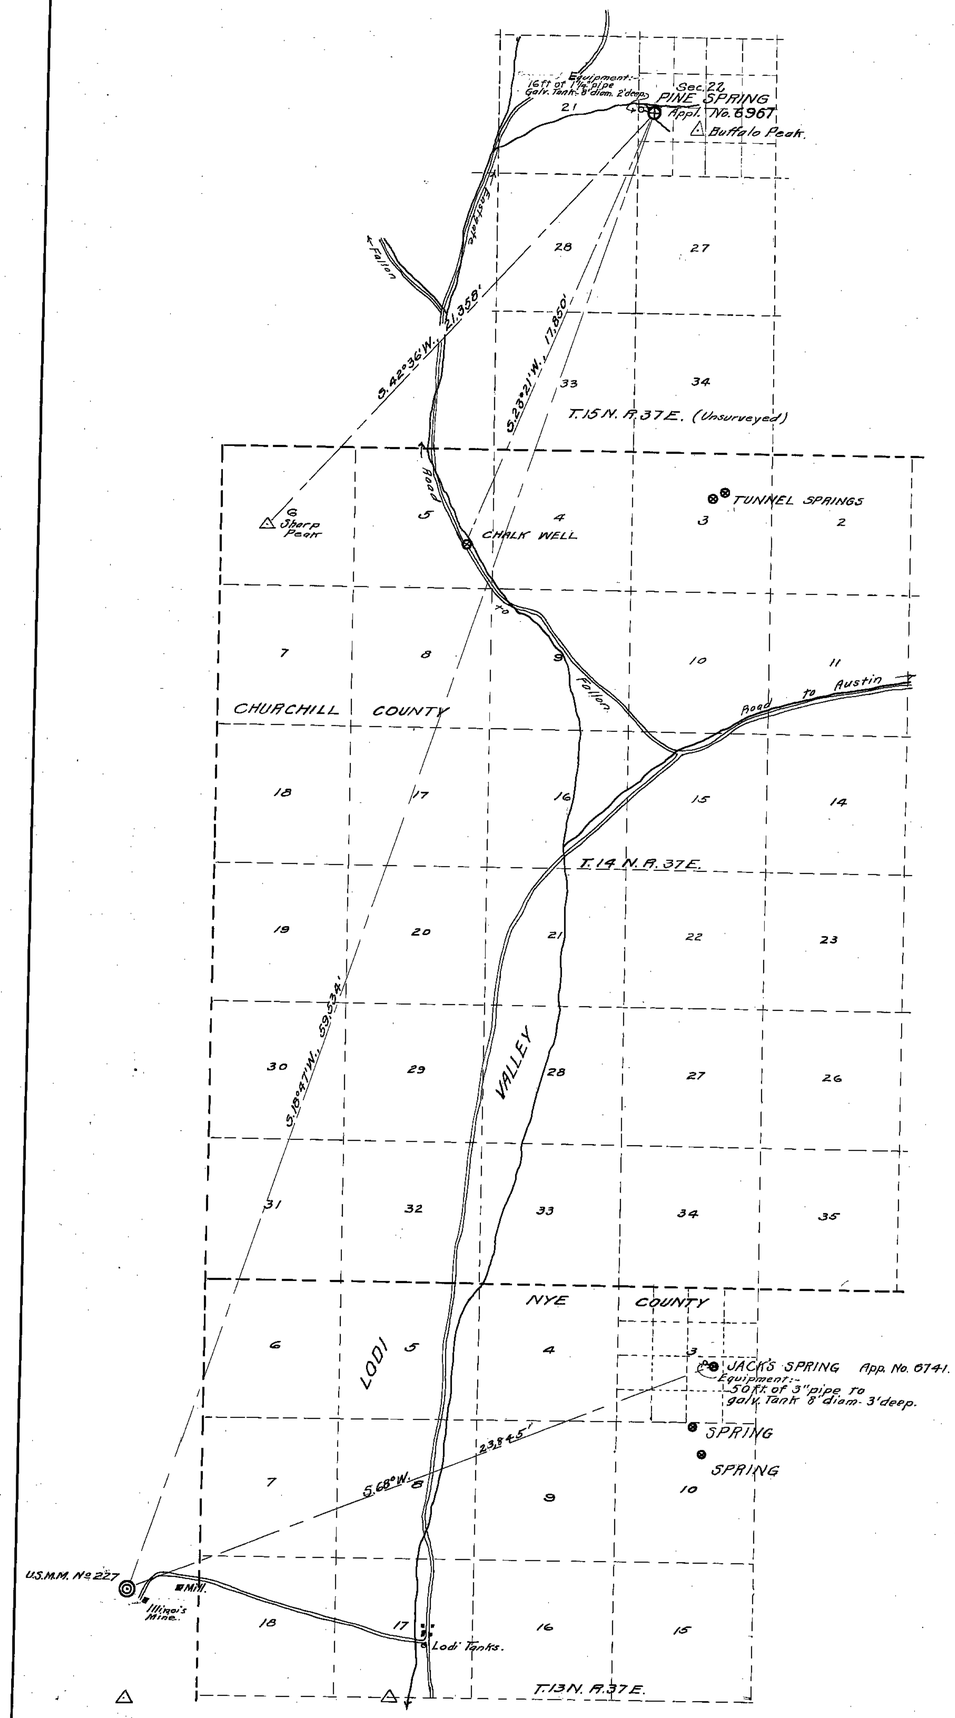


State of Nevada,
County of Washoe. } S.S.

I, C. U. Taylor, being first duly sworn, depose and say that the above map is a true and accurate plat of the stock watering works, as taken from the field notes of a survey made by me, completed on the 12th day of August, 1923; that such survey was made at the instance of Cornell and Hesse; that the map represents the works described in Applications No. 6967 and 6741. together with the location of streams and ditches in the immediate vicinity.

C. U. Taylor, State Water-right Surveyer.

Subscribed and sworn to before me this, the 22nd day of August, 1923.

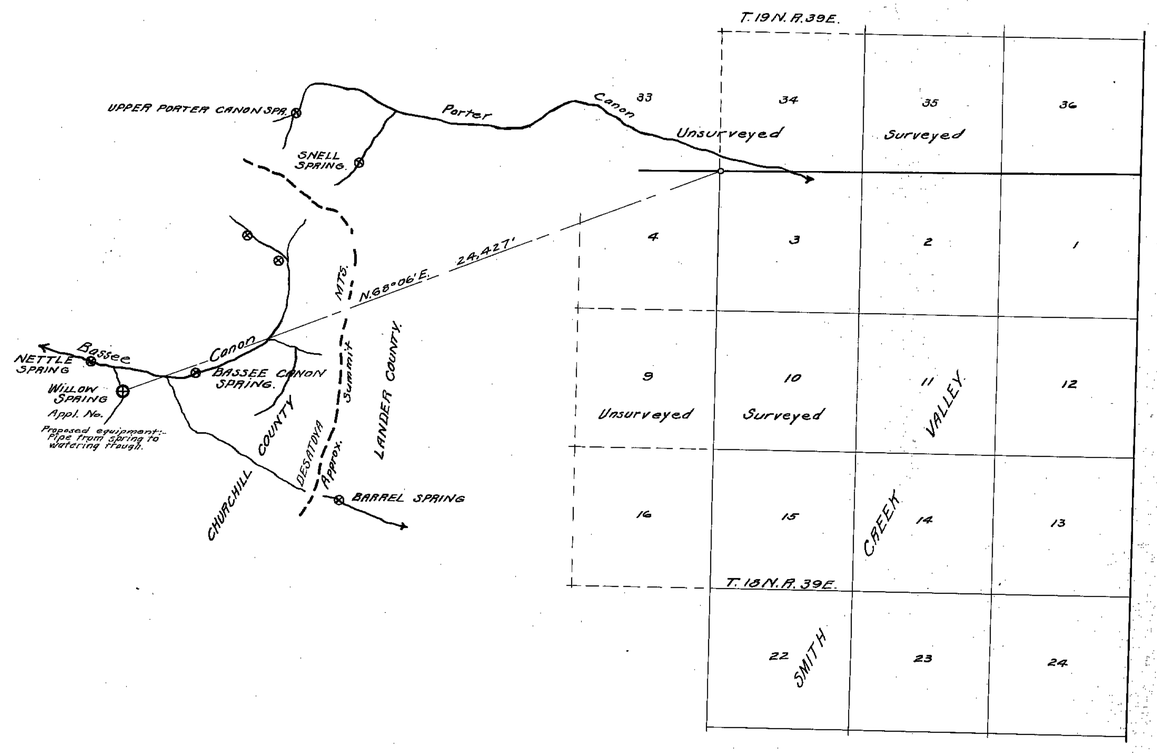Notary Public in and for Washoe County, Nevada.

Certificate No. 1139, BK5 issued Sept. 24, 1925 for 0.0125 c.f.s. under No. 6967

Certificate No. 1138 BK5 issued Sept. 24, 1925 for 0.0188 c.f.s. Under No. 6741

Certificate No. 1274, BK5 issued Apr. 22, 1927 for 0.0105 c.f.s.

FILED
Aug. 24, 1925
STATE ENGINEER'S OFFICE

MAP
Showing
LOCATION OF SPRINGS
of
CORNELL AND HESSE
To Accompany their Applications to Appropriate Water.

SCALE 1" = 3000 FT.

8/26/25

Place in files under

6741 - 6967