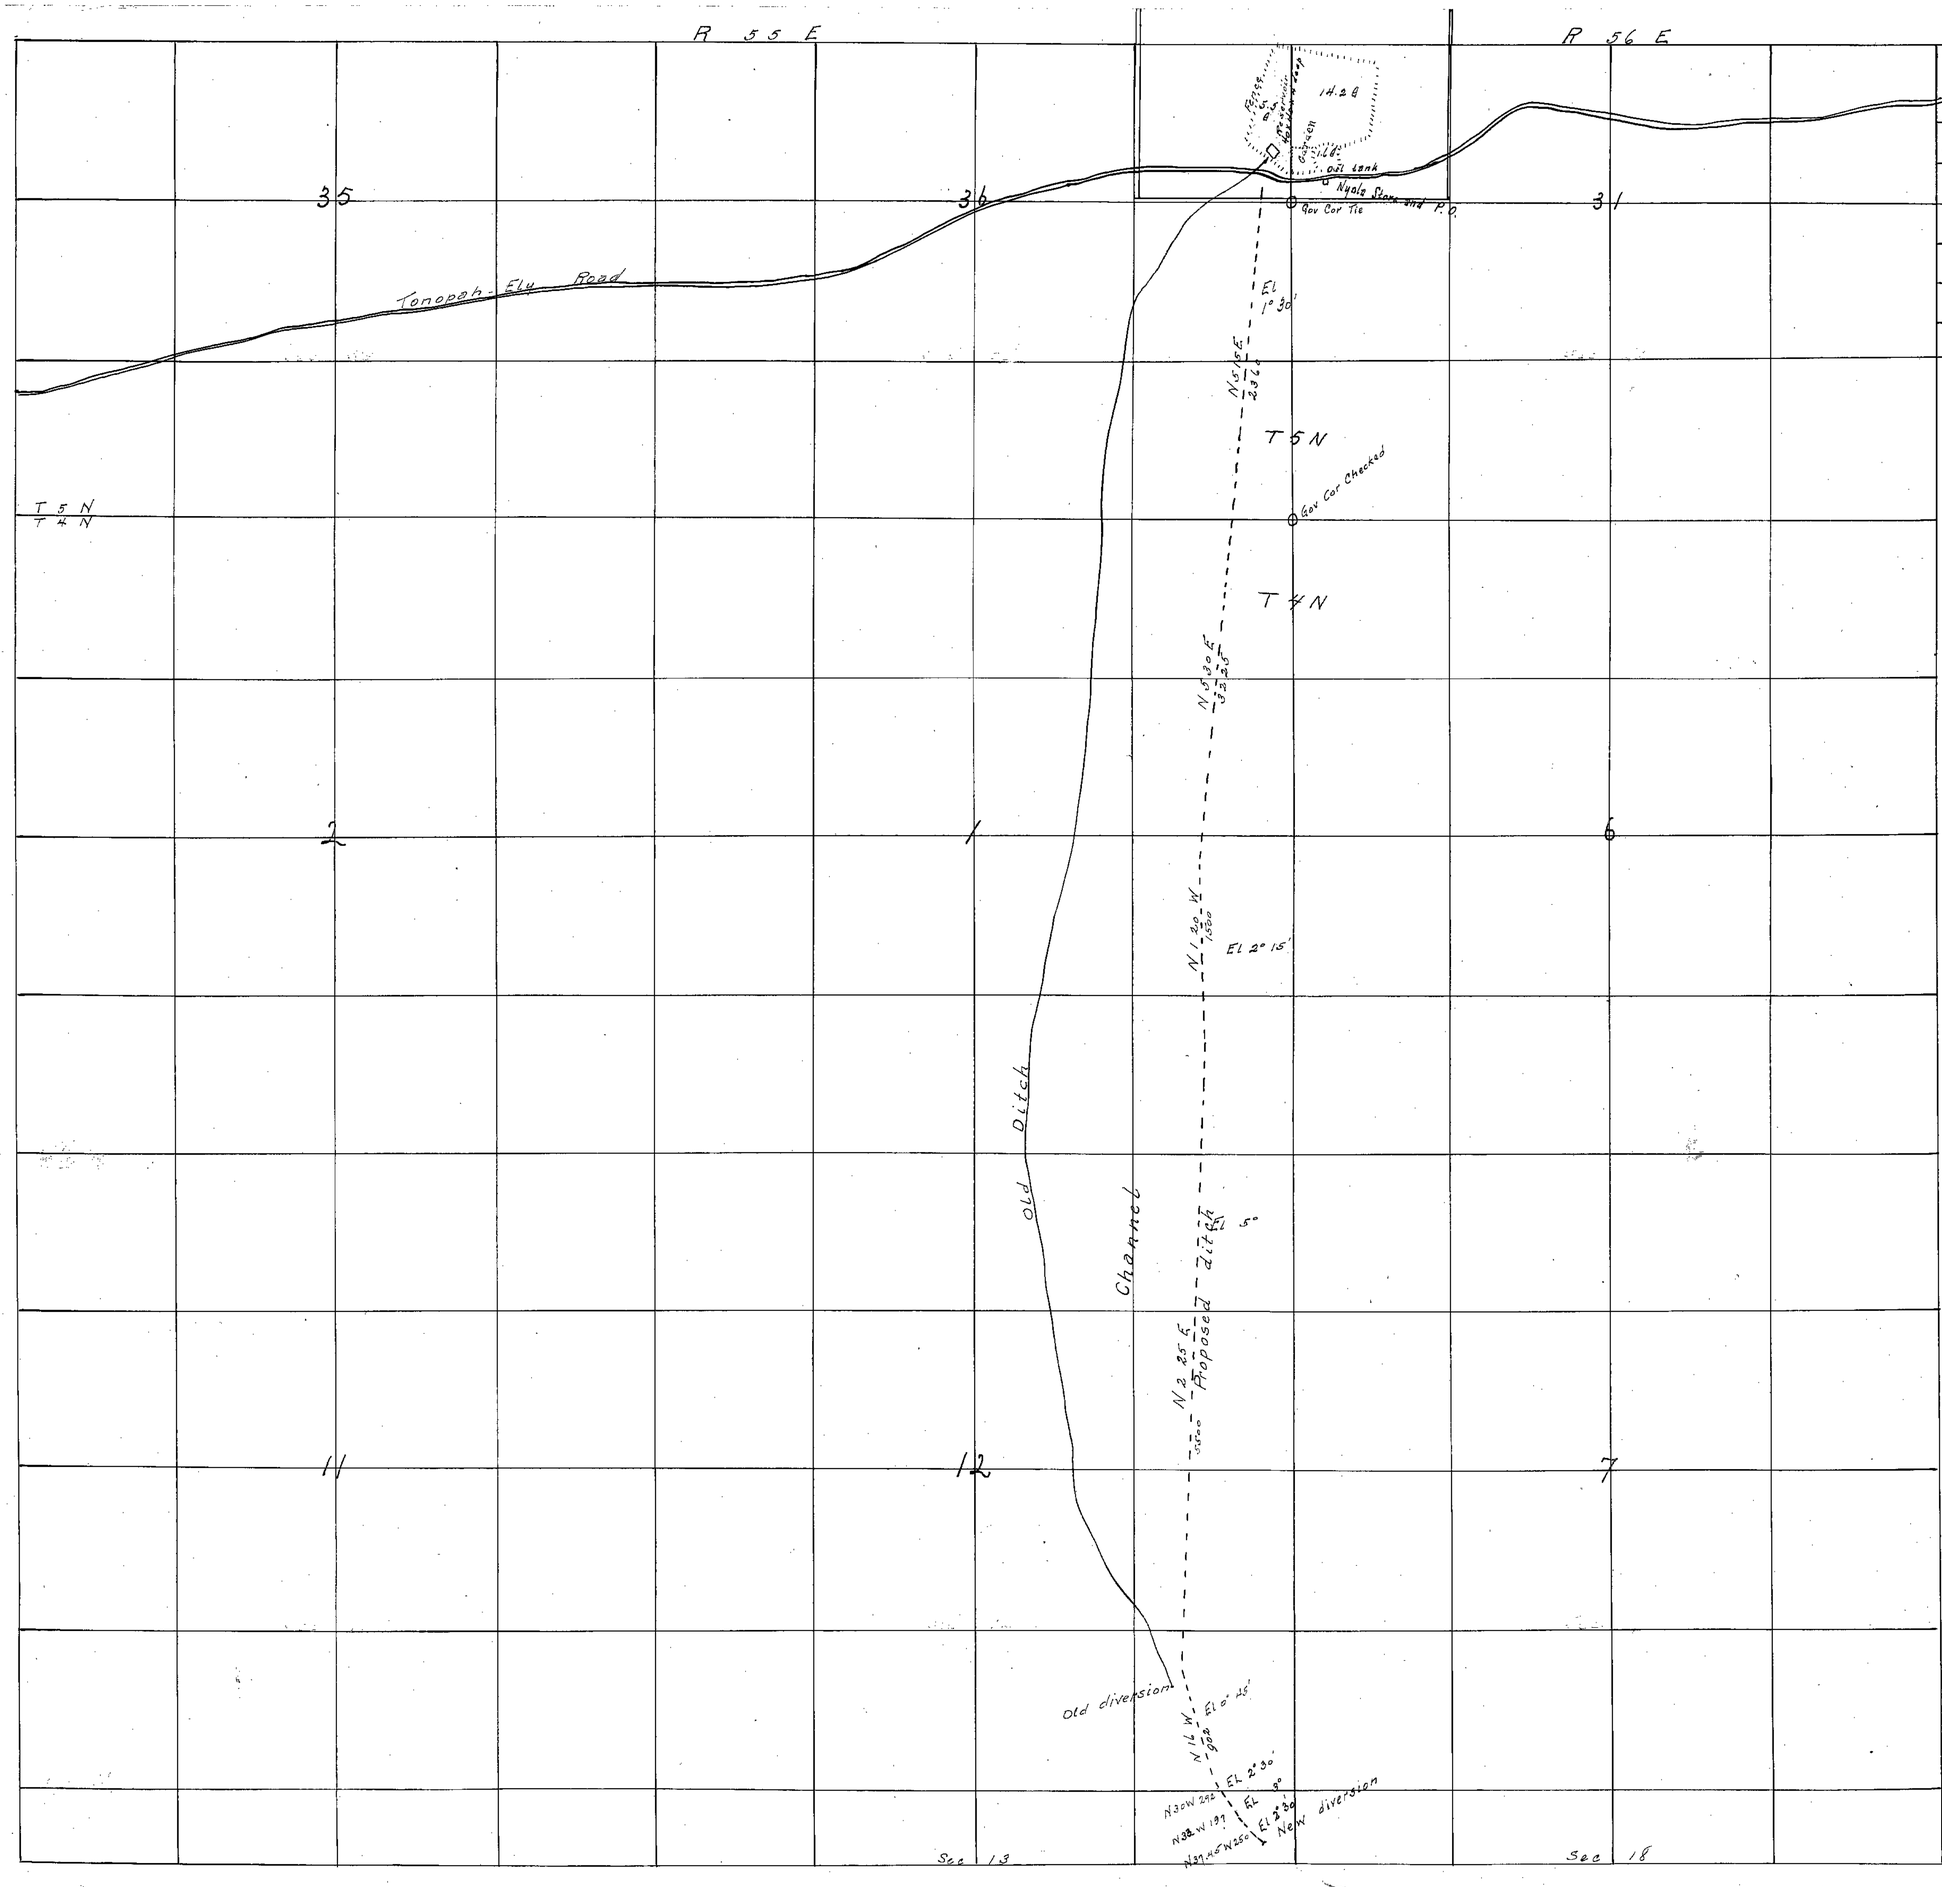

Sec	Sub division	Township	Range	Cult Area	Description of Cult
36	SE¼ NE¼	5 N	55 E	5.5 A	Grain
31	SW¼ NW¼	5 N	56 E	14.2 A	Under irrigation

N

S

Scale 10 ch = 1"

I, W. A. Ray, being first duly sworn depose and say that the above map is a true and accurate plat of the lands irrigated by the overflow waters of the Willow Creek Project as taken from the field notes of a survey made by me; completed on the 7th day of April 1922. That the map and survey were made at the instance of E. E. Garrett owner of said lands and that it truly represents the irrigated lands of said overflow waters of Willow Creek Project.

W. A. Ray

Subscribed and sworn to before me this 28th day of February 1924

G J Brennan
Notary Public

My Commission Expires Dec 11th. 1926

Dec. 5, 1924

3/1/24

E. E. GARRETT
WILLOW CREEK PROJECT

6759