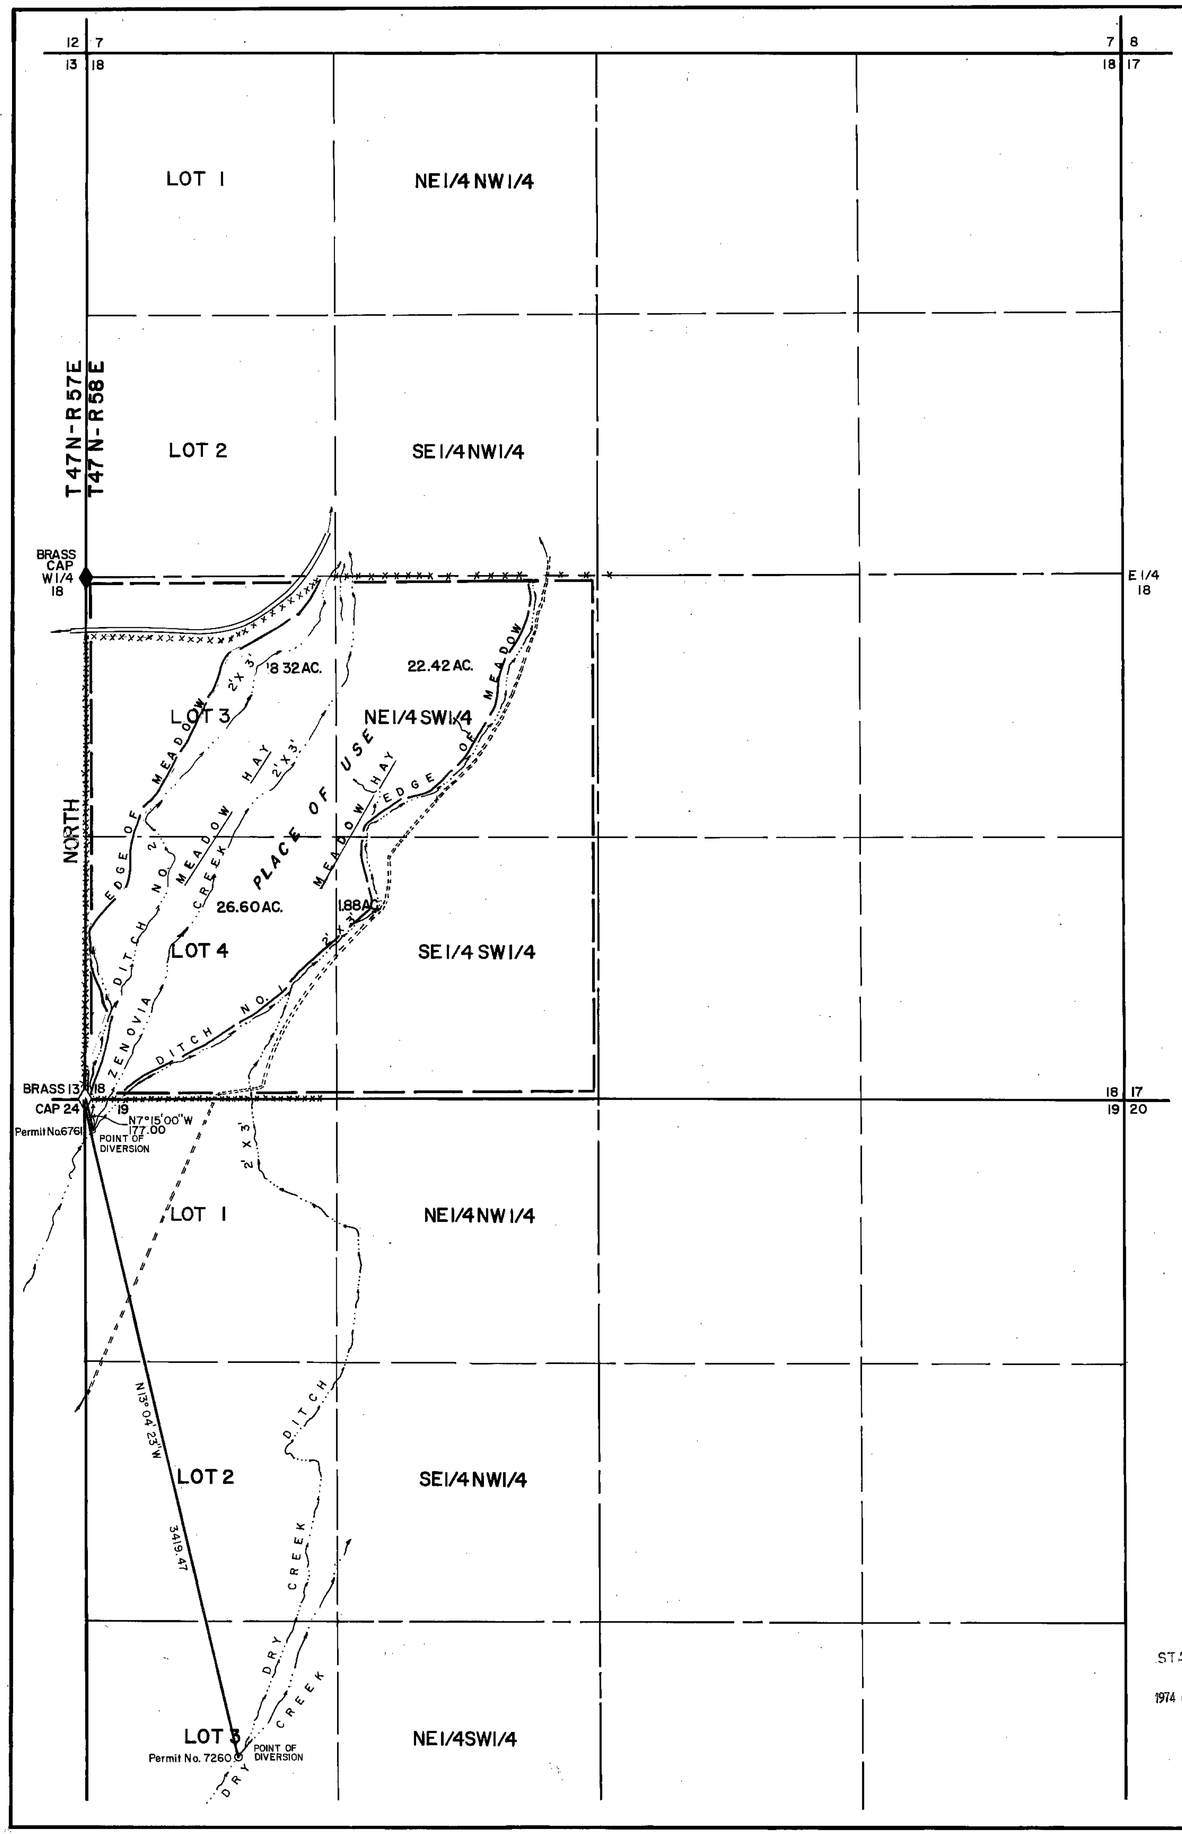

N

SECTION	SUBDIVISION	T. N.	R. E.	CULTIVATED ACREAGE	CULTURE	DATE OF MEASURED CULTURE
18	LOT 3	47	58	18.32	MEADOW HAY	OCTOBER 30, 1973
18	NE1/4 SW1/4	47	58	22.42	MEADOW HAY	OCTOBER 30, 1973
18	LOT 4	47	58	26.60	MEADOW HAY	OCTOBER 30, 1973
18	SE1/4 SW1/4	47	58	1.88	MEADOW HAY	OCTOBER 30, 1973
TOTAL		47	58	69.22	MEADOW HAY	OCTOBER 30, 1973

STATE OF NEVADA
COUNTY OF ELKO } SS

I, Alan S. Boyack, being first duly sworn, depose and say that this map consisting of one sheet, has been correctly drawn to the designated scale from field notes of a survey made by me on the 30th day of October, 1973, that it truly and correctly represents the existing location and extent of the works used to divert water from Zenovia Creek and Dry Creek by Brailsford Brothers Inc. under Application No. 6761 and 7260. That the point of diversion, the location, size of the diverting channel, location and description of all measuring devices, the location and extent of lands owned or controlled by the applicant upon which water applied for under Application No. 6761 and 7260 is used, together with the area and kind of culture in each 40-acre subdivision, and the location and names of all other works or streams which are crossed by or connected with said works are fully and correctly designated thereon.

Alan S. Boyack
State Water Right Surveyor No. 358

CERTIFICATE No. 8416 ISSUED 1-10-75

BASIS OF BEARING AS NORTH USING SW. COR. 18 TO W 1/4 18. TAKEN FROM G.L.O. PLAT.

Subscribed and sworn to before me this 14th day of May, 1974

Wylma West
Notary Public in and for ELKO COUNTY, NEVADA

WYLMA WEST
Notary Public - State of Nevada
Elko County, Nevada
Commission Expires April 9, 1977

OFFICE
STATE ENGINEER
1974 MAY 20 AM 11 04

FILED
MAY 20 1974
STATE ENGINEER'S OFFICE

SCALE 1"=400'
0 200 400 800 1200 1600 2000

MAP

TO ACCOMPANY PROOF OF BENEFICIAL USE UNDER APPLICATIONS NO. 6761 AND NO. 7260 FOR

IRRIGATION

BY

BRAILSFORD BROTHERS INC.

FROM ZENOVIA CREEK AND DRY CREEK

BOYACK SURVEYING ELKO, NEVADA

W-73021

6761