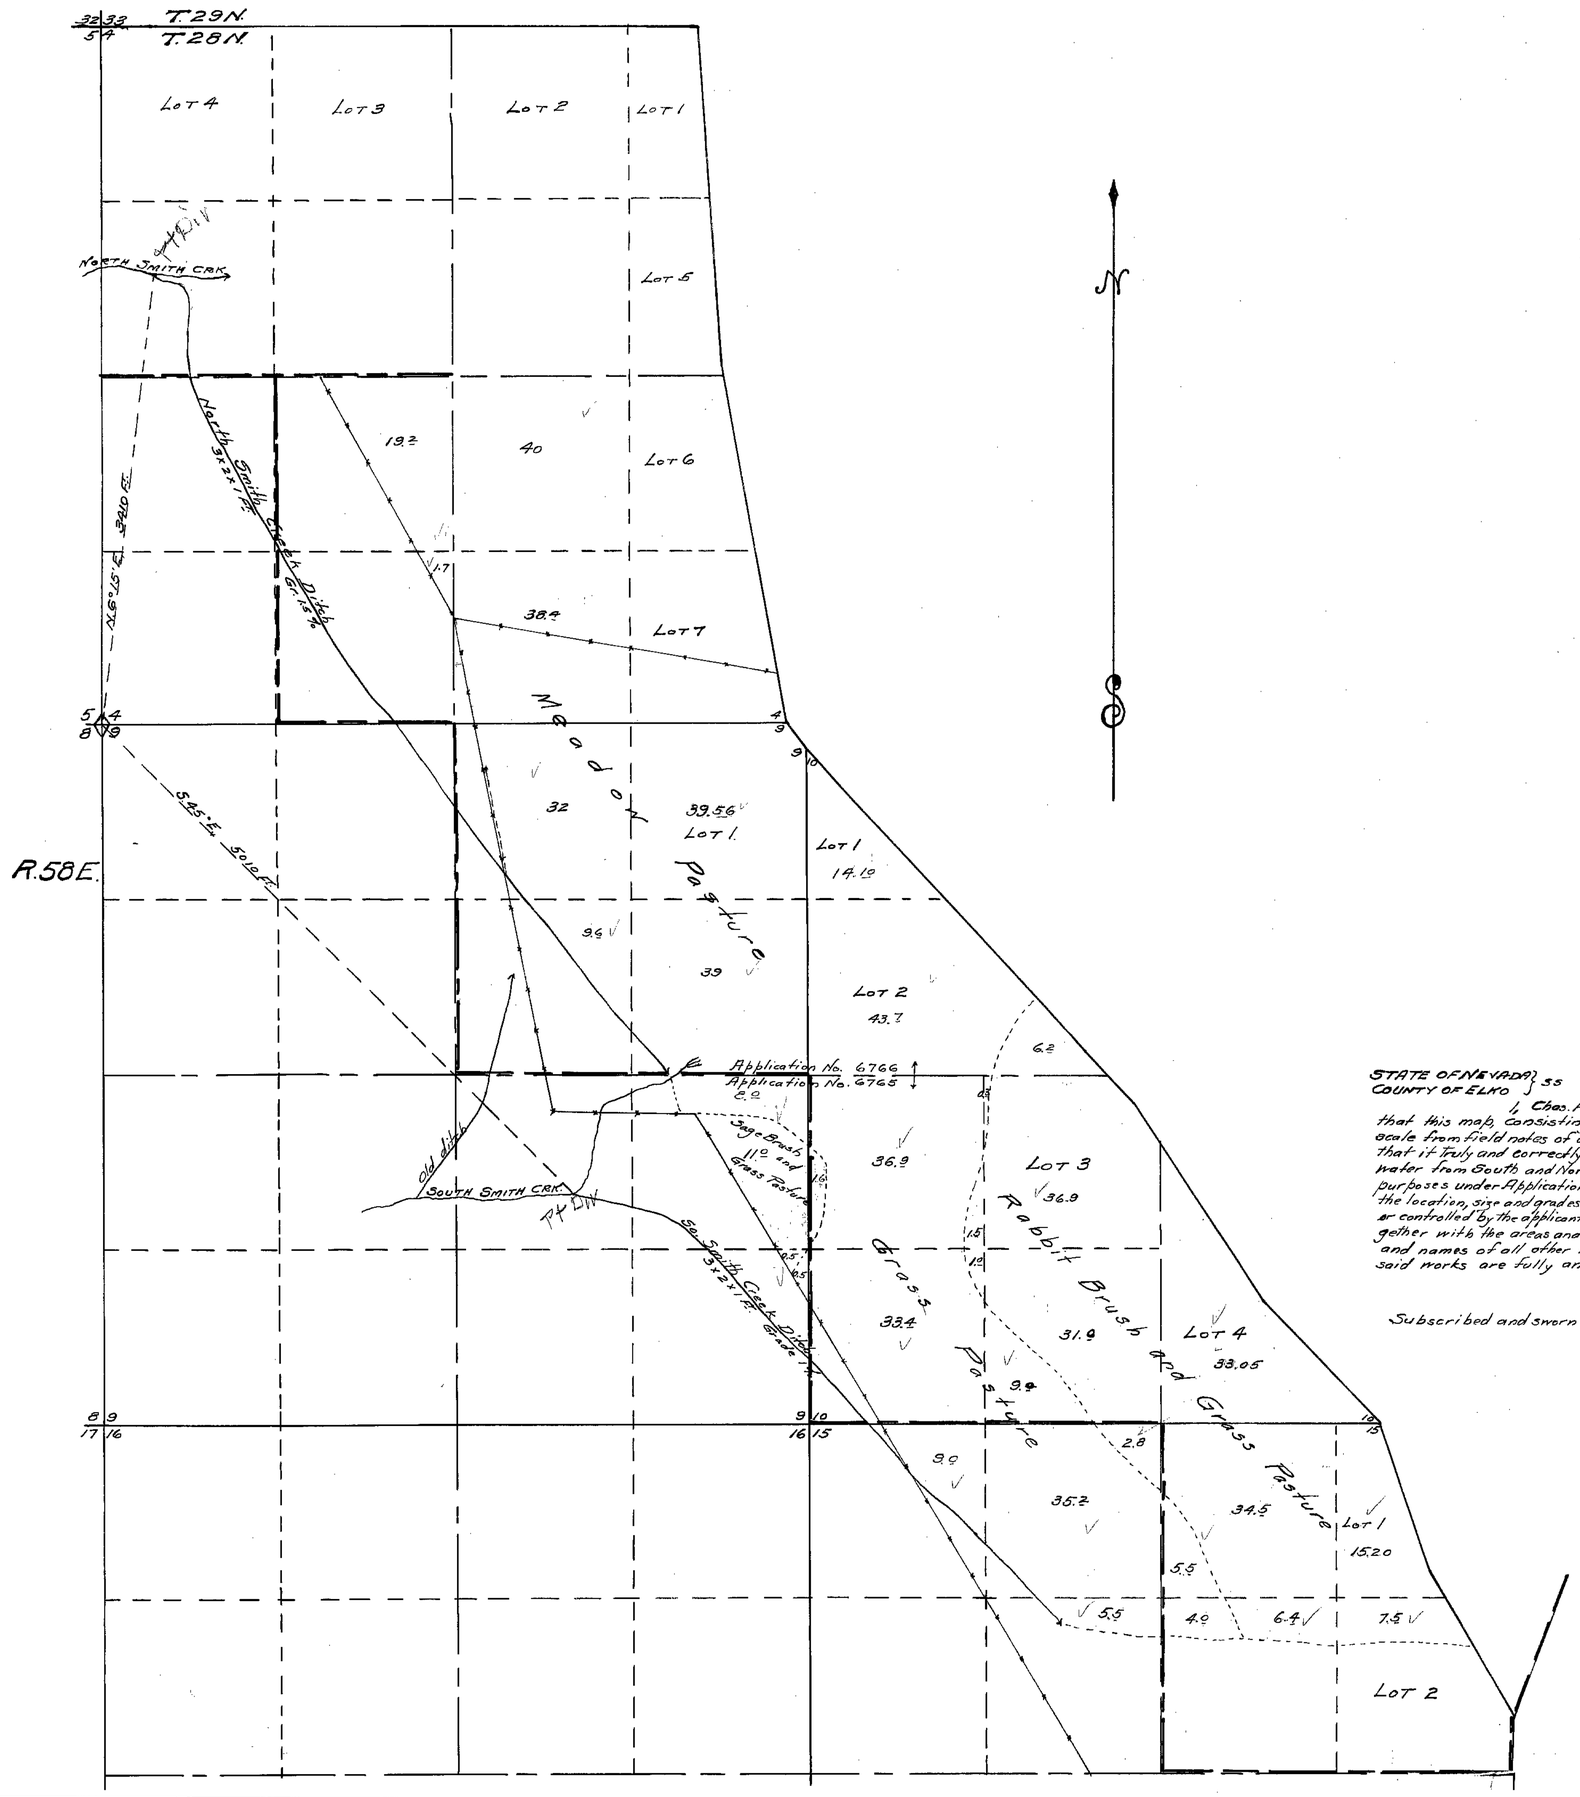

IRRIGATED UNDER APPLICATION NO. 6766

SECTION	SUBDIVISION	T.N.	R.E.	CULTIVATED ACREAGE	DESCRIPTION OF CULTURE	DATE OF FIRST CULTURE
4	NE¼ SW¼	28	58	19.2	MEADOW PASTURE	
	SE¼ SW¼	"	"	1.7	" "	
	NW¼ SE¼	"	"	40.0	" "	
	SW¼ SE¼	"	"	38.4	" "	
9	NW¼ NE¼	"	"	32.0	" "	
	Lot 1	"	"	39.56	" "	
	SW¼ NE¼	"	"	9.6	" "	
	SE¼ NE¼	"	"	39.0	" "	
10	Lot 1	"	"	14.1	" "	
	Lot 2	"	"	43.7	" "	
	"	"	"	6.2	BRUSH AND GRASS PASTURE	
		TOTAL		283.46		

IRRIGATED UNER APPLICATION NO. 6765

9	NE¼ SE¼	28	58	8.0	MEADOW PASTURE	
	" "	"	"	11.0	BRUSH AND GRASS PASTURE	
	SE¼ SE¼	"	"	0.5	" " " "	
	" "	"	"	0.5	GRASS PASTURE	
10	NW¼ SW¼	"	"	36.9	" "	
	" "	"	"	3.1	BRUSH AND GRASS PASTURE	
	SW¼ SW¼	"	"	1.0	" " " "	
	" "	"	"	33.4	GRASS PASTURE	
	SE¼ SW¼	"	"	9.0	" "	
	" "	"	"	31.0	BRUSH AND GRASS PASTURE	
	Lot 3	"	"	36.9	" " " "	
	"	"	"	0.3	GRASS PASTURE	
	Lot 4	"	"	33.05	BRUSH AND GRASS PASTURE	
15	Lot 1	"	"	15.20	" " " "	
	Lot 2	"	"	7.50	" " " "	
	SW¼ NE¼	"	"	6.4	" " " "	
	" "	"	"	4.0	GRASS PASTURE	
	NW¼ NE¼	"	"	5.5	" "	
	" "	"	"	34.5	BRUSH AND GRASS PASTURE	
	NE¼ NW¼	"	"	2.8	" " " "	
	" "	"	"	35.2	GRASS PASTURE	
	SE¼ NW¼	"	"	5.5	" "	
	NW¼ NW¼	"	"	9.0	" "	
		TOTAL		330.25		

STATE OF NEVADA } ss
COUNTY OF ELKO

I, Chas. F. De Armond, being first duly sworn, depose and say that this map, consisting of one sheet, has been correctly drawn to the designated scale from field notes of a survey made by me, completed on the 20th. day of May, 1928; that it truly and correctly represents the location and extent of the works used to divert water from South and North Smith Creeks in Elko County by William Gardner, for irrigation purposes under Applications Nos. 6765 and 6766, respectively; that the points of diversion, the location, size and grades of the diverting channels, the location and extent of lands owned or controlled by the applicant upon which water applied for under said applications is used, together with the areas and kind of culture in each 40-acre subdivision, and the location and names of all other works or streams which are crossed by or connected with said works are fully and correctly designated thereon.

Chas. F. De Armond.
State Water Right Surveyor.

Subscribed and sworn to before me this 22nd day of June, 1928

Minnie B. Mack
Notary Public in and for Elko County, Nevada.

6765 Certificate No. — 1448 — Issued 9-29-28 — 3.3025 Cubic

6766 " — 1449 — " 9-29-28 — 2.84 Cubic.

FILED
June 27, '28
STATE

OFFICE STATE ENGINEER
JUN 27 28
RECEIVED

1 2 4 6 8 10 12 14 16 18 20 22 24
HUNDRED FEET

MAP

TO ACCOMPANY PROOF OF BENEFICIAL USE UNDER APPLICATIONS NOS. 6766 AND 6765 FOR IRRIGATION BY WILLIAM GARDNER FROM NORTH AND SOUTH SMITH CREEKS

SURVEYED MAY 20, 1928
BY C. F. DE ARMOND.
SCALE 1 INCH = 600 FEET.

6765, 6766