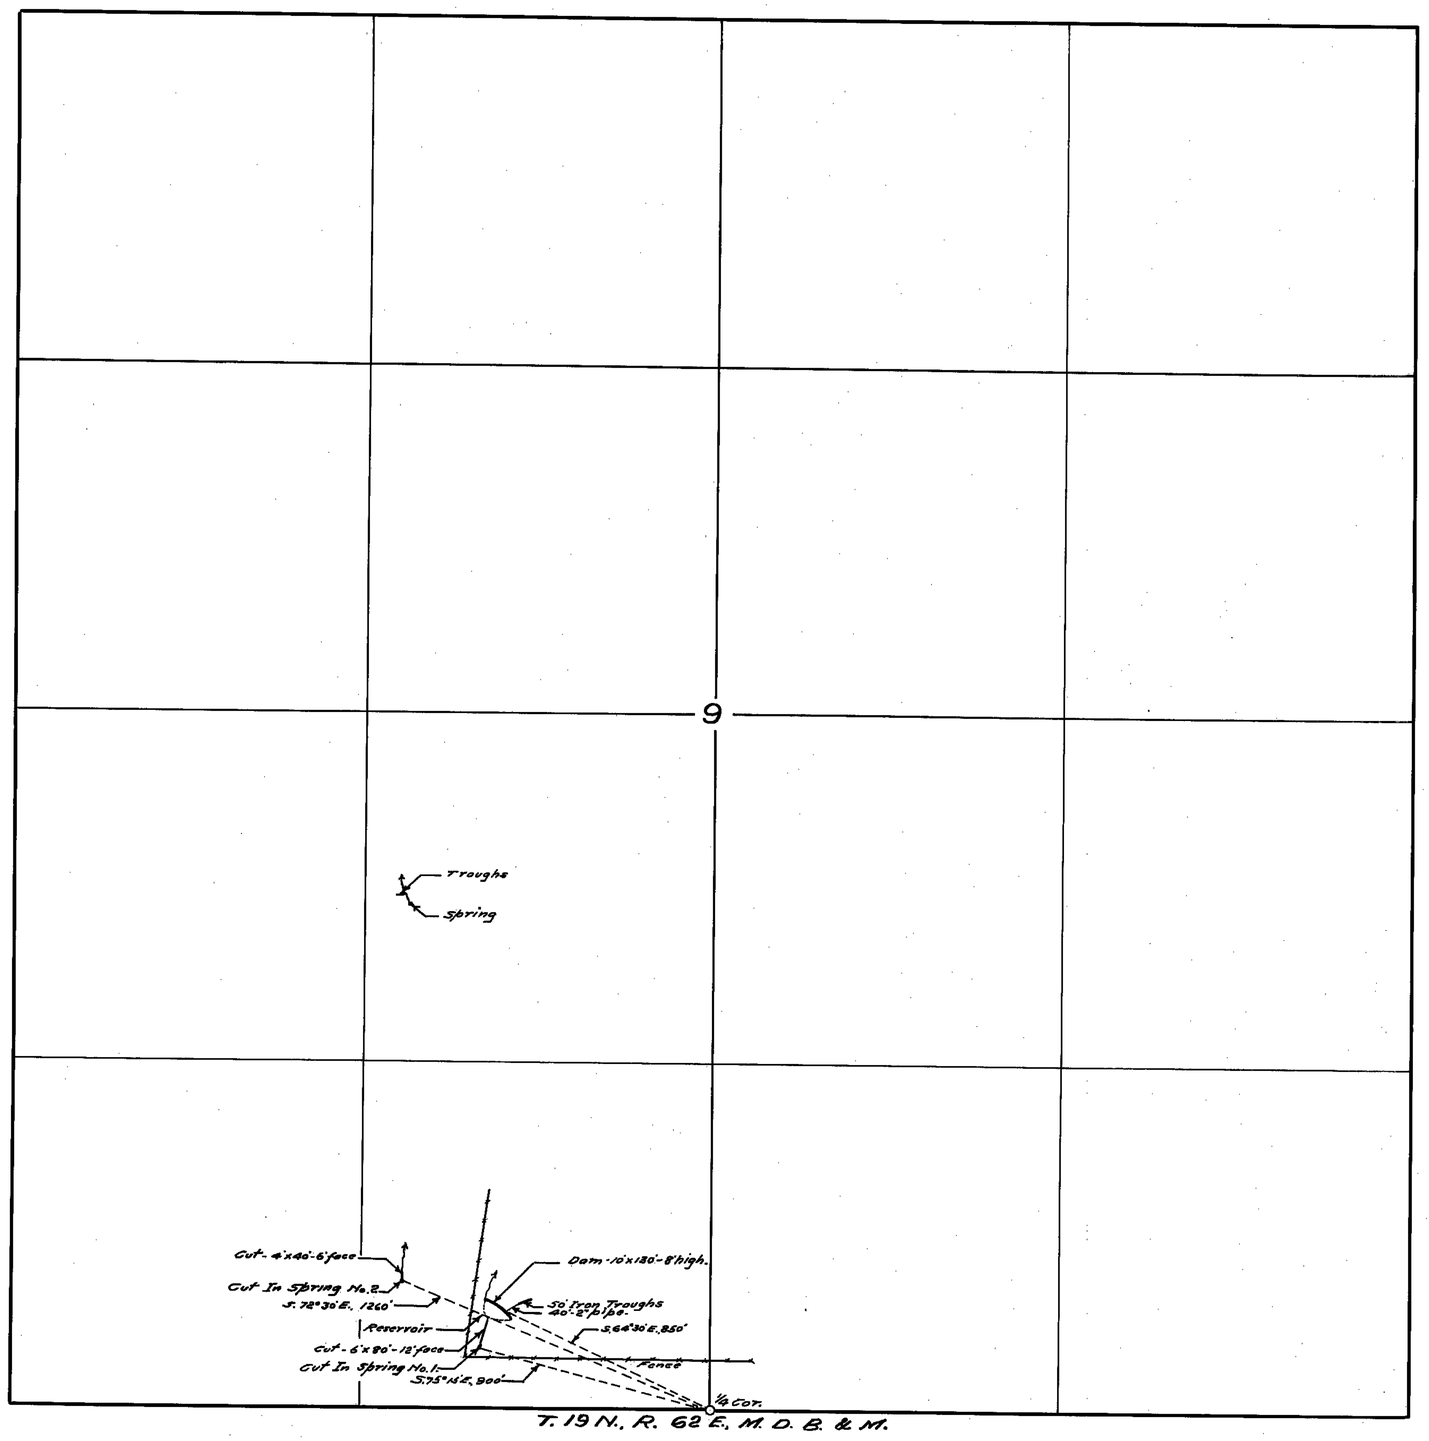

T. 19 N., R. 62 E., M. D. B. & M.

STATE OF NEVADA } ss.
County of White Pine }

F.W. Millard, being first duly sworn, deposes and says that the above map is a true and accurate plat of the ADAMS-McGILL Co's. stock-watering works, as taken from the field notes of a survey made by me, completed on the 24th day of November, 1926; that such survey was made at the instance of the ADAMS-McGILL Co: that the map represents the works described in Permit No. 6768 together with the location of streams and ditches in the immediate vicinity.

F.W. Millard
Surveyor.

Subscribed and sworn to before me this, the 27th day of November, 1926.

Gladys McKenzie
Notary Public in and for White Pine County, Nevada.

FILED
Dec 1 1926
STATE ENGINEER'S OFFICE

MAP SHOWING
CUT IN SPRINGS NOS. 1 & 2
AND THE STOCK-WATERING WORKS
OF THE ADAMS-McGILL COMPANY
PERMIT NO. 6768.

Surveyed November 24, 1926.
by Ed. Millard & Son-
Ely, Nevada.
Scale 1 in. = 300 ft.

—1355— 4-13-28

11/26/26

6768